



City of Longview

1525 Broadway
Longview, WA 98632
www.ci.longview.wa.us

Agenda

Complete Streets Advisory Committee

Tuesday, May 28, 2024

5:00 PM

Training Room, 2nd Floor, City Hall

1. **HYBRID MEETING DETAILS**

24-00508 Please click the link to join the webinar: <https://us02web.zoom.us/j/83084726483>
Webinar ID: 830 8472 6483
Or Telephone: (253) 205 0468; or (253) 215 8782; or (346) 248 7799

2. **CALL TO ORDER**

3. **ROLL CALL**

4. **APPROVAL OF MINUTES**

24-00509 MINUTES FROM APRIL 23, 2024

5. **PUBLIC COMMENTS**

6. **UNFINISHED BUSINESS**

7. **NEW BUSINESS**

8. **REPORTS**

24-00510 COMPLETE STREETS - OUTREACH STRATEGY

24-00511 30TH AND HUDSON 90% PLANS

9. **BOARD MEMBER COMMENTS**


10. **EDUCATION TOPIC**

11. **ADJOURNMENT**




90% PLANS
05/01/24

Typical Cross-Section – Parking switches sides

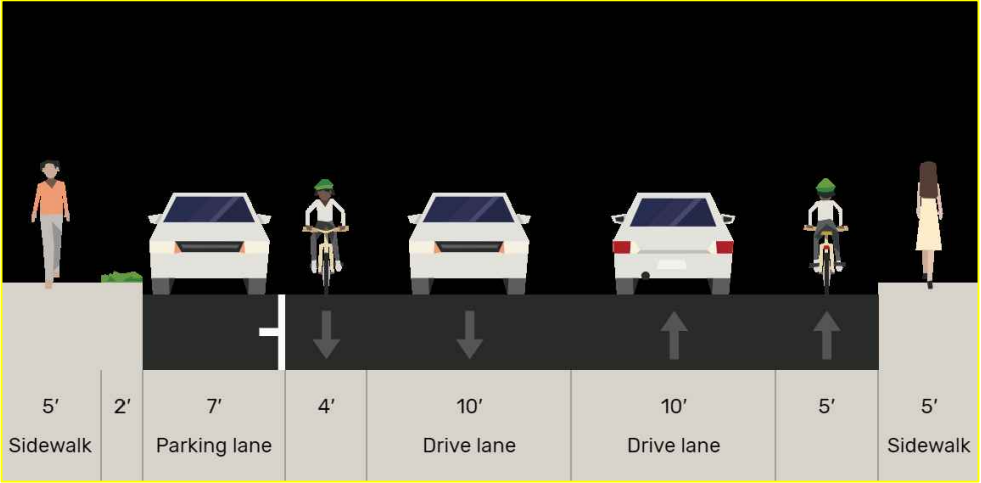


City of Longview, Washington TIB Complete Streets Project 30th Ave			REVISION		DATE
CIP #: 2286	PREPARED BY DESIGN: MAP DRAWN: CDL CAD: CDL CHECK: SBB		DESIGN: MAP		
FILE #: 2662			DRAWN: CDL		
BID SET: TBD			CAD: CDL		
SHEET: T0			CHECK: SBB		
PAGE: 2 OF 30	Jim Duscha Interim City Manager				
	Ken Hash Public Works Director				
	Sam B. Barham City Engineer				

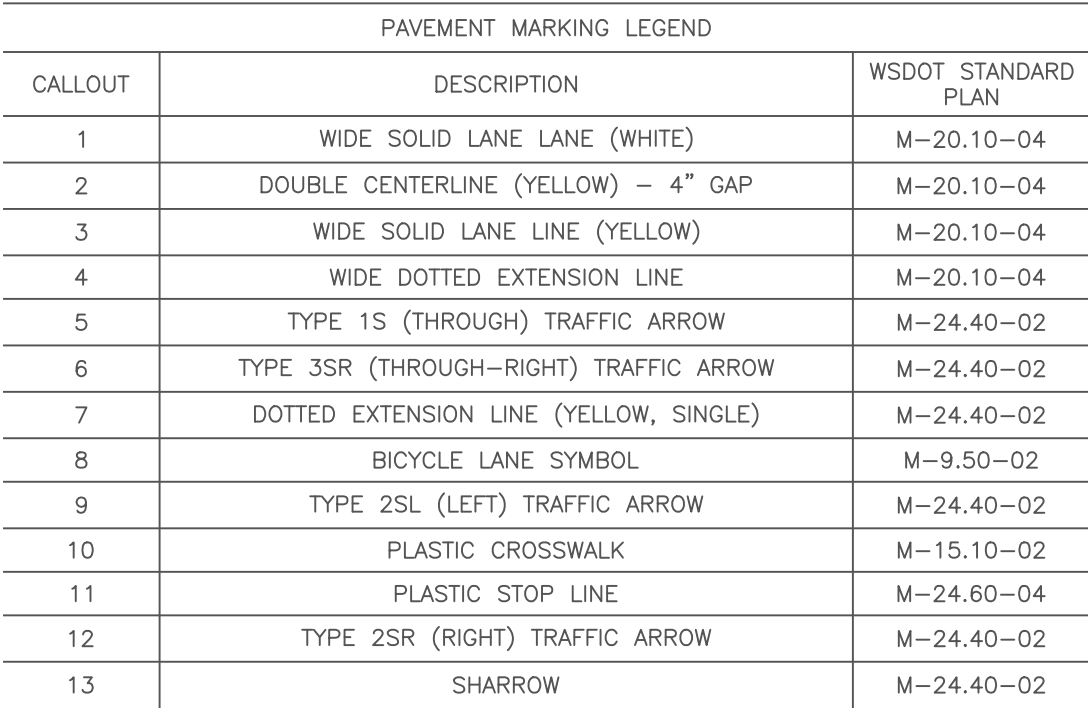

CALLOUT	DESCRIPTION	MEASUREMENT
R1	REMOVING PAINTED TRAFFIC MARKING	EACH
R2	REMOVING RAISED PAVEMENT MARKER	LINEAR FOOT
R3	REMOVING PAINTED LINE	LINEAR FOOT
R4	REMOVING PLASTIC LINE	LINEAR FOOT

CALLOUT	DESCRIPTION	WSDOT STANDARD PLAN
1	WIDE SOLID LANE LANE (WHITE)	M-20.10-04
2	DOUBLE CENTERLINE (YELLOW) – 4" GAP	M-20.10-04
3	WIDE SOLID LANE LINE (YELLOW)	M-20.10-04
4	WIDE DOTTED EXTENSION LINE	M-20.10-04
5	TYPE 1S (THROUGH) TRAFFIC ARROW	M-24.40-02
6	TYPE 3SR (THROUGH–RIGHT) TRAFFIC ARROW	M-24.40-02
7	DOTTED EXTENSION LINE (YELLOW, SINGLE)	M-24.40-02
8	BICYCLE LANE SYMBOL	M-9.50-02
9	TYPE 2SL (LEFT) TRAFFIC ARROW	M-24.40-02
10	PLASTIC CROSSWALK	M-15.10-02
11	PLASTIC STOP LINE	M-24.60-04
12	TYPE 2SR (RIGHT) TRAFFIC ARROW	M-24.40-02
13	SHARROW	M-24.40-02

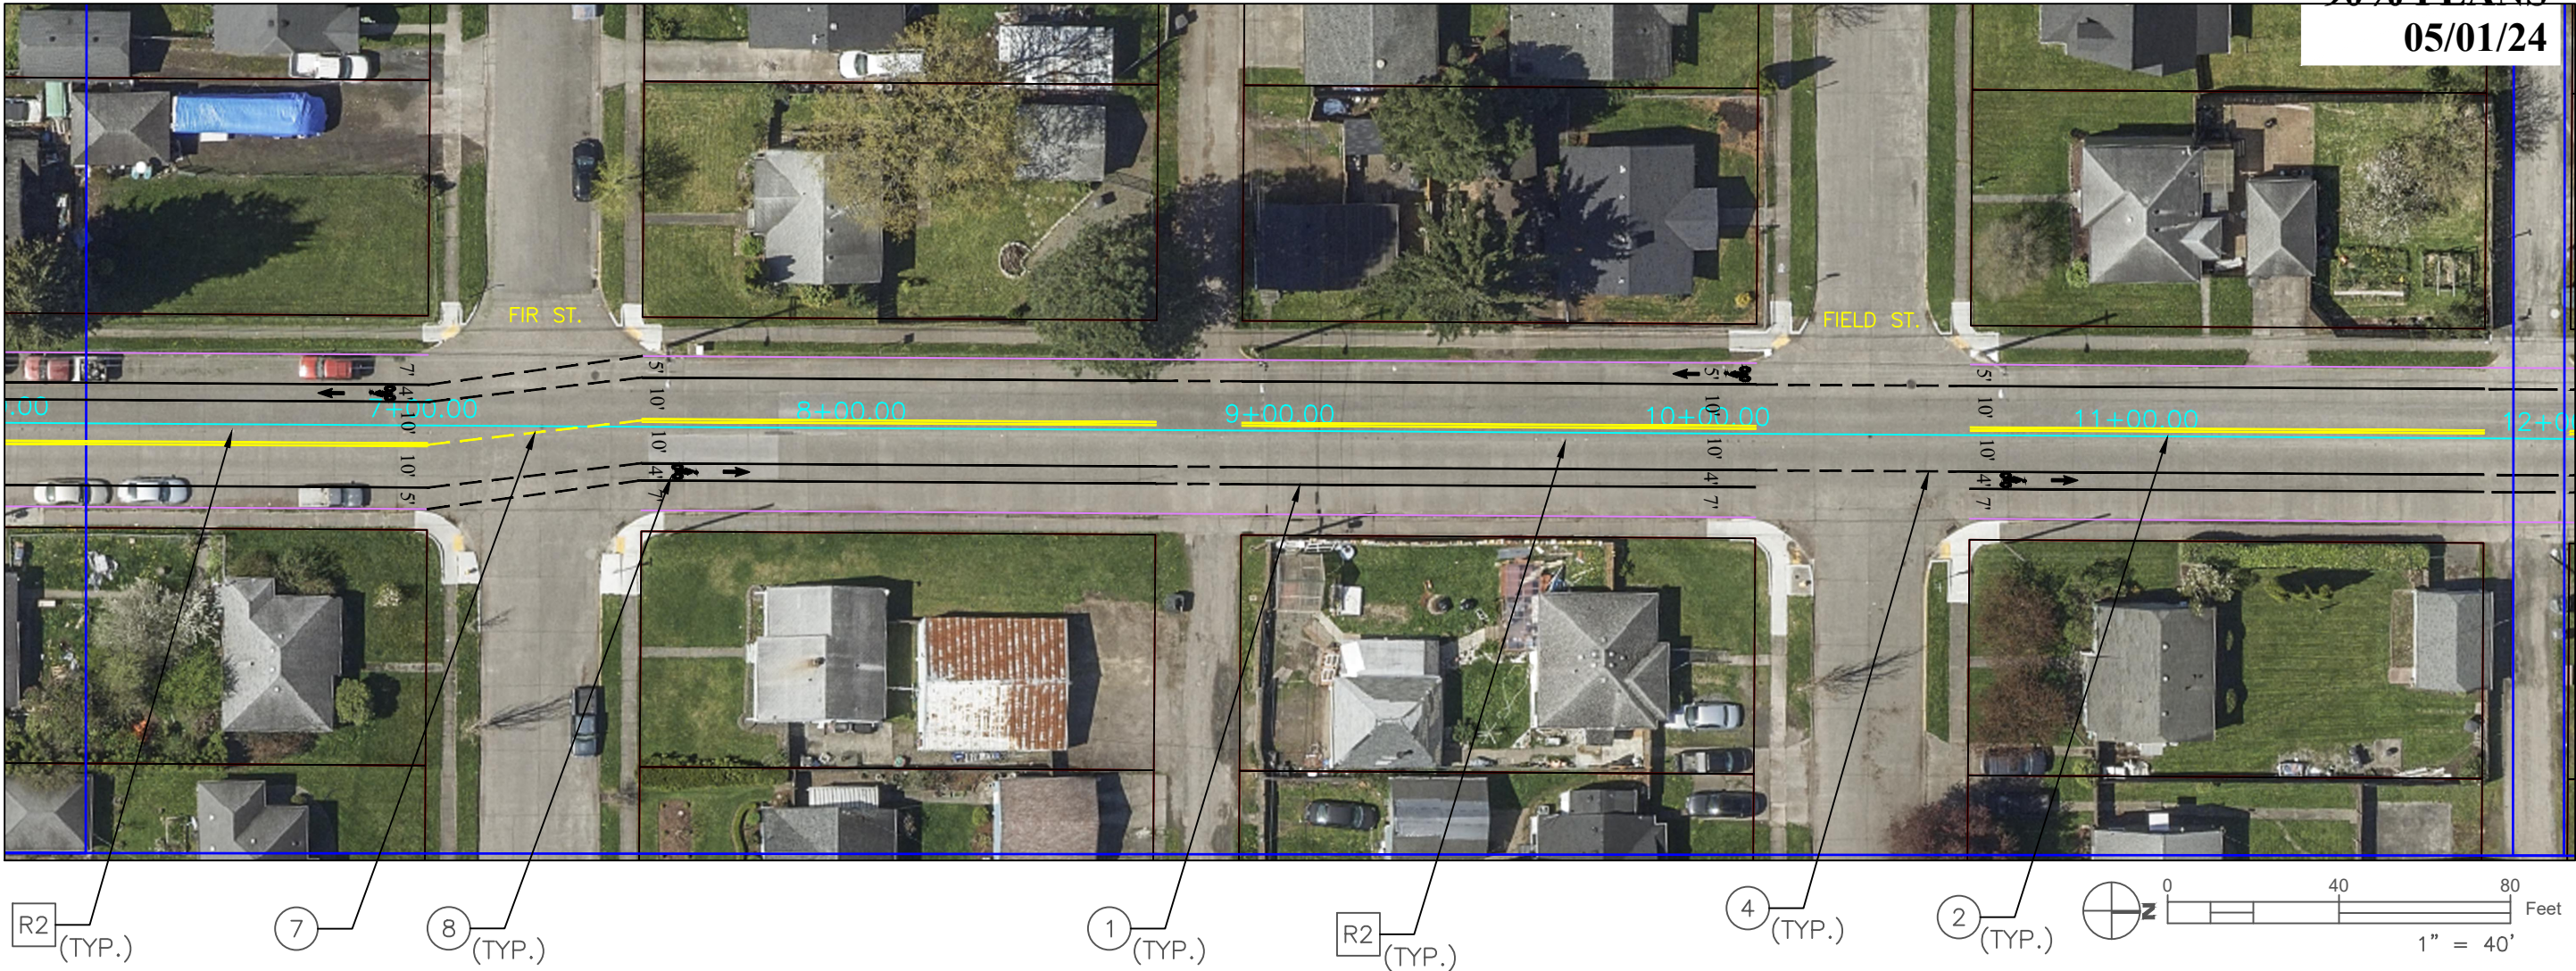


PAVEMENT MARKING REMOVAL NOTES		
CALLOUT	DESCRIPTION	MEASUREMENT
R1	REMOVING PAINTED TRAFFIC MARKING	EACH
R2	REMOVING RAISED PAVEMENT MARKER	LINEAR FOOT
R3	REMOVING PAINTED LINE	LINEAR FOOT
R4	REMOVING PLASTIC LINE	LINEAR FOOT

PAVEMENT MARKING LEGEND		
CALLOUT	DESCRIPTION	WSDOT STANDARD PLAN
1	WIDE SOLID LANE LANE (WHITE)	M-20.10-04
2	DOUBLE CENTERLINE (YELLOW) - 4" GAP	M-20.10-04
3	WIDE SOLID LANE LINE (YELLOW)	M-20.10-04
4	WIDE DOTTED EXTENSION LINE	M-20.10-04
5	TYPE 1S (THROUGH) TRAFFIC ARROW	M-24.40-02
6	TYPE 3SR (THROUGH-RIGHT) TRAFFIC ARROW	M-24.40-02
7	DOTTED EXTENSION LINE (YELLOW, SINGLE)	M-24.40-02
8	BICYCLE LANE SYMBOL	M-9.50-02
9	TYPE 2SL (LEFT) TRAFFIC ARROW	M-24.40-02
10	PLASTIC CROSSWALK	M-15.10-02
11	PLASTIC STOP LINE	M-24.60-04
12	TYPE 2SR (RIGHT) TRAFFIC ARROW	M-24.40-02
13	SHARROW	M-24.40-02

City of Longview, Washington
TIB Complete Streets Project
30th Ave

CIP #: 2286
FILE #: 2662
BID SET: TBD
SHEET:
T2
PAGE:
4 OF 30
Page 4 of 30

PREPARED BY	DESIGN:	DRAWN:	CAD:	CHECK:	REVISION	DATE
Jim Duscha Interim City Manager	MAP	CDL	CDL	SBB		
Ken Hash Public Works Director						
Sam B. Barham City Engineer						

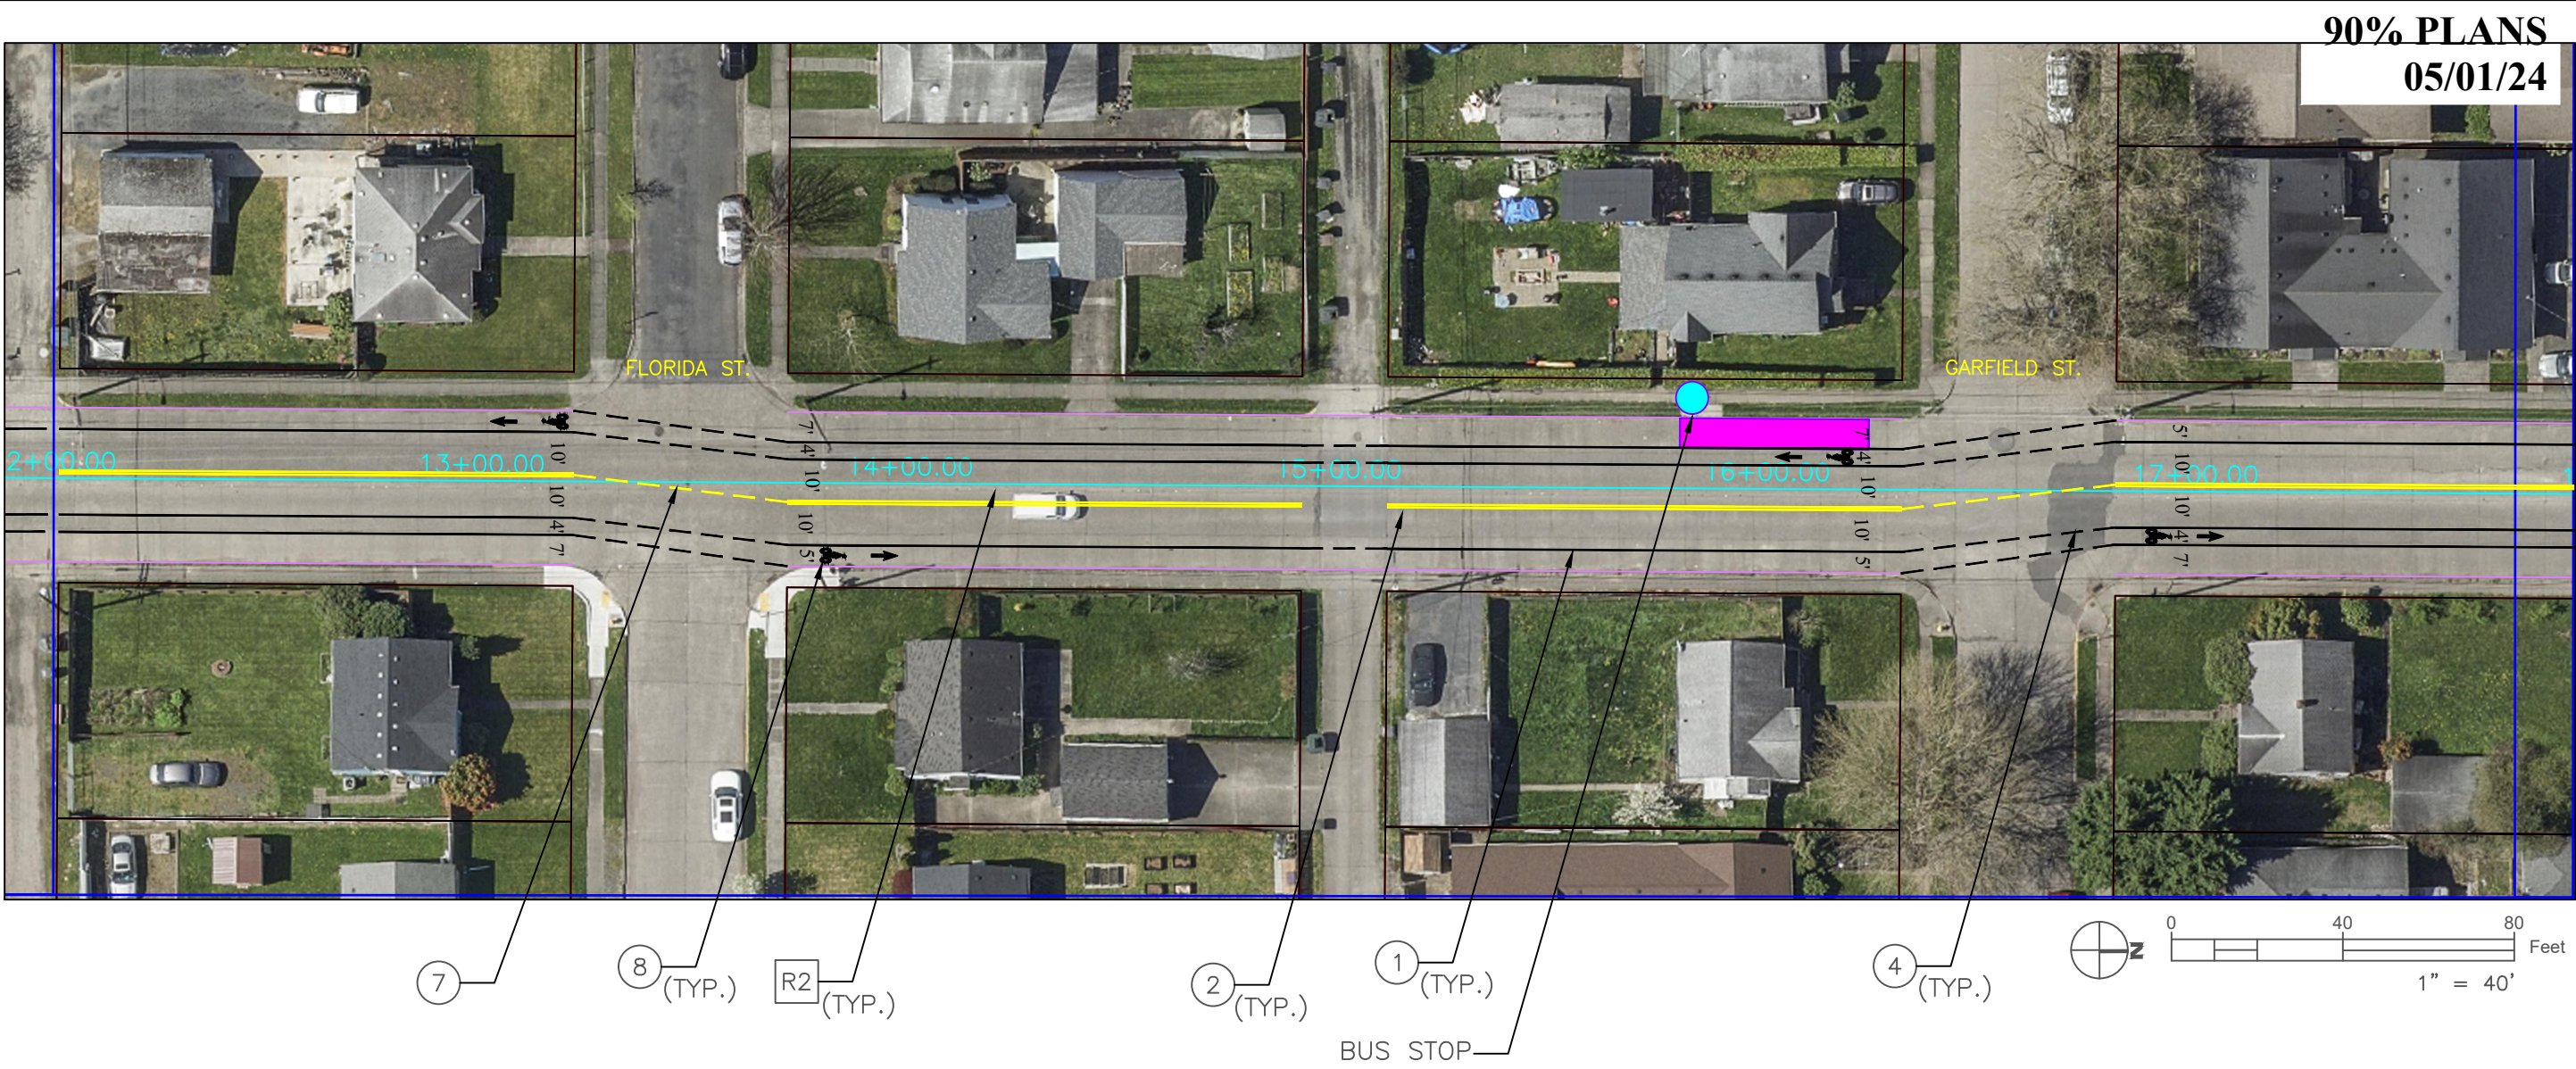


PAVEMENT MARKING REMOVAL NOTES		
CALLOUT	DESCRIPTION	MEASUREMENT
R1	REMOVING PAINTED TRAFFIC MARKING	EACH
R2	REMOVING RAISED PAVEMENT MARKER	LINEAR FOOT
R3	REMOVING PAINTED LINE	LINEAR FOOT
R4	REMOVING PLASTIC LINE	LINEAR FOOT

PAVEMENT MARKING LEGEND		
CALLOUT	DESCRIPTION	WSDOT STANDARD PLAN
1	WIDE SOLID LANE LANE (WHITE)	M-20.10-04
2	DOUBLE CENTERLINE (YELLOW) - 4" GAP	M-20.10-04
3	WIDE SOLID LANE LINE (YELLOW)	M-20.10-04
4	WIDE DOTTED EXTENSION LINE	M-20.10-04
5	TYPE 1S (THROUGH) TRAFFIC ARROW	M-24.40-02
6	TYPE 3SR (THROUGH-RIGHT) TRAFFIC ARROW	M-24.40-02
7	DOTTED EXTENSION LINE (YELLOW, SINGLE)	M-24.40-02
8	BICYCLE LANE SYMBOL	M-9.50-02
9	TYPE 2SL (LEFT) TRAFFIC ARROW	M-24.40-02
10	PLASTIC CROSSWALK	M-15.10-02
11	PLASTIC STOP LINE	M-24.60-04
12	TYPE 2SR (RIGHT) TRAFFIC ARROW	M-24.40-02
13	SHARROW	M-24.40-02

City of Longview, Washington
TIB Complete Streets Project
30th Ave

CIP #: 2286
FILE #: 2662
BID SET: TBD
SHEET:
T3
PAGE:
5 OF 30
Page 5 of 30

PREPARED BY	DESIGN:	DRAWN:	CAD:	CHECK:
Jim Duscha Interim City Manager	Ken Hash Public Works Director	Sam B. Barham City Engineer		
REVISION	MAP	CDL	CDL	SBB
DATE				

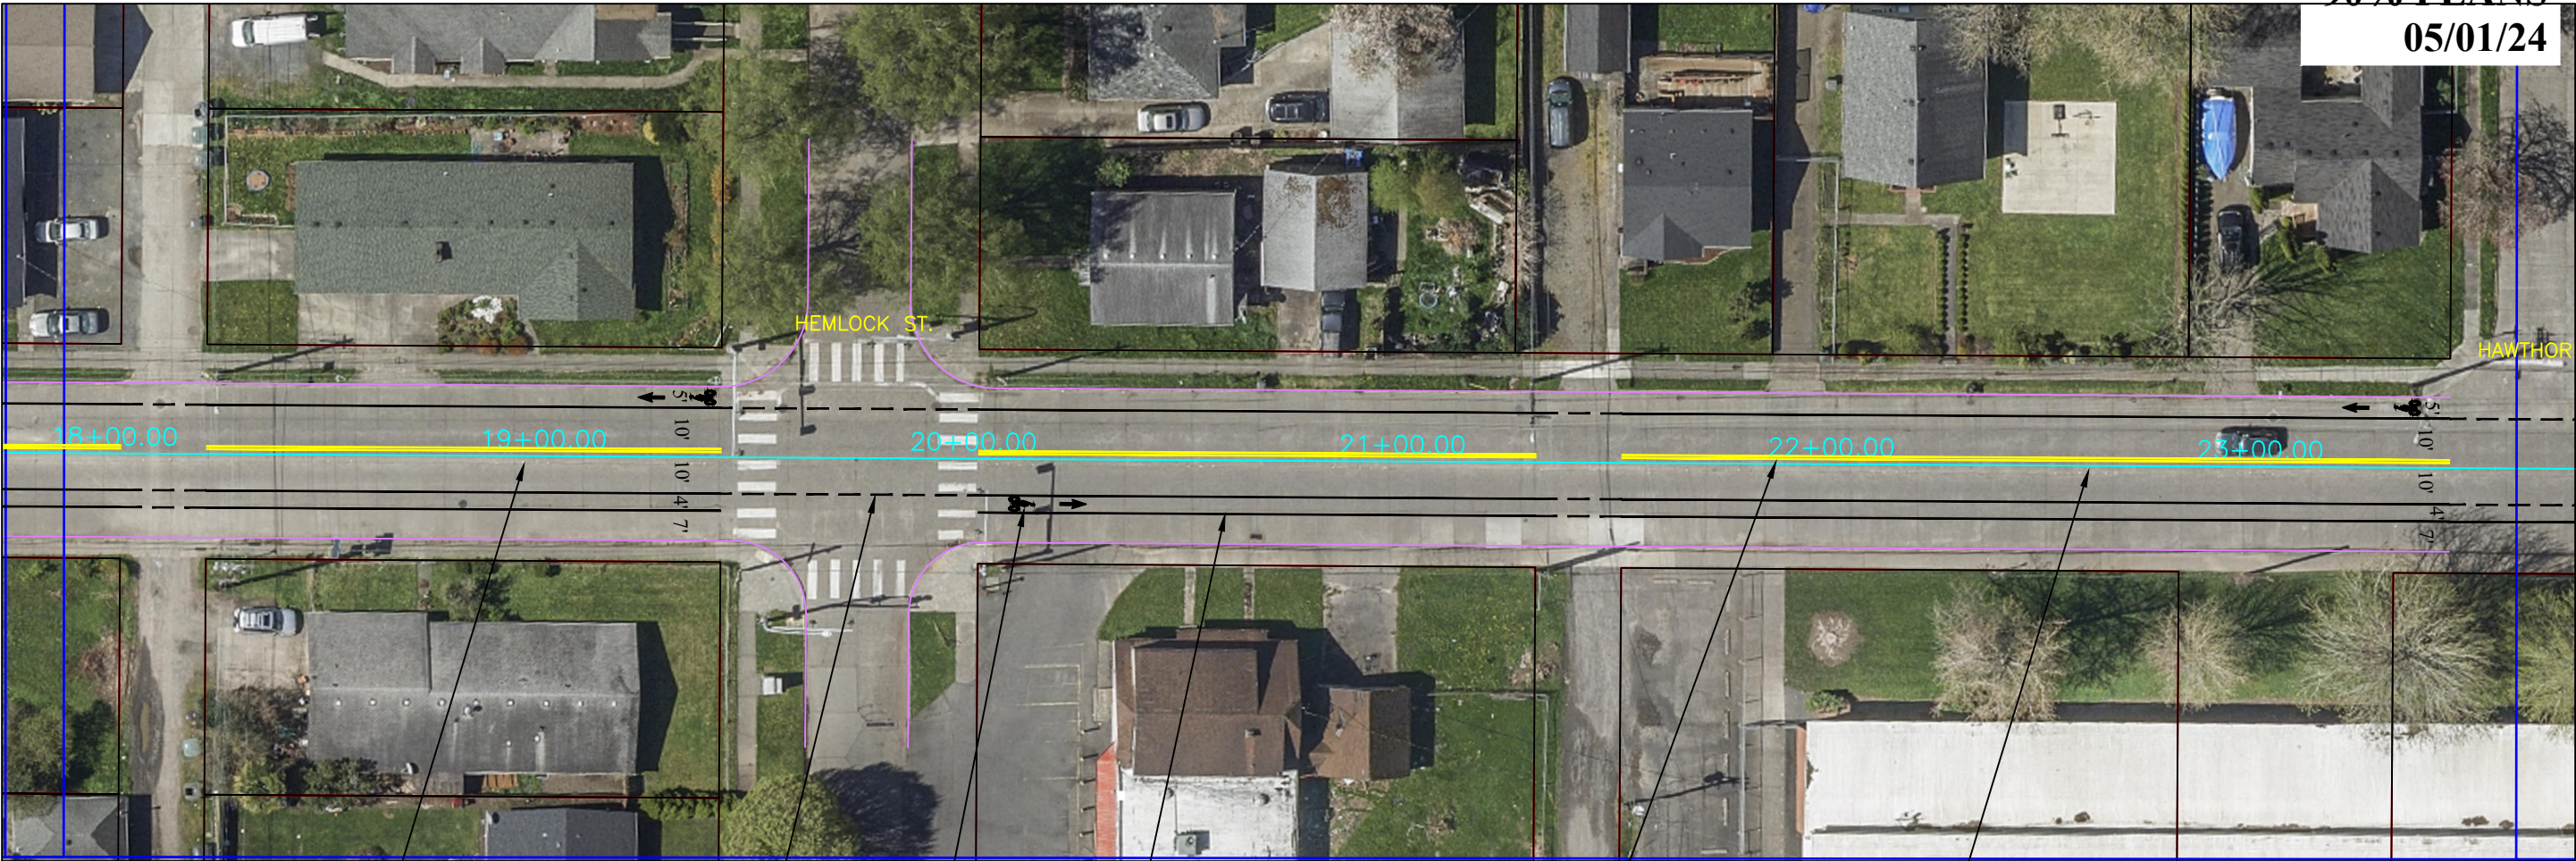


90% PLANS
05/01/24

PAVEMENT MARKING REMOVAL NOTES		
CALLOUT	DESCRIPTION	MEASUREMENT
R1	REMOVING PAINTED TRAFFIC MARKING	EACH
R2	REMOVING RAISED PAVEMENT MARKER	LINEAR FOOT
R3	REMOVING PAINTED LINE	LINEAR FOOT
R4	REMOVING PLASTIC LINE	LINEAR FOOT

PAVEMENT MARKING LEGEND		
CALLOUT	DESCRIPTION	WSDOT STANDARD PLAN
1	WIDE SOLID LANE LANE (WHITE)	M-20.10-04
2	DOUBLE CENTERLINE (YELLOW) - 4" GAP	M-20.10-04
3	WIDE SOLID LANE LINE (YELLOW)	M-20.10-04
4	WIDE DOTTED EXTENSION LINE	M-20.10-04
5	TYPE 1S (THROUGH) TRAFFIC ARROW	M-24.40-02
6	TYPE 3SR (THROUGH-RIGHT) TRAFFIC ARROW	M-24.40-02
7	DOTTED EXTENSION LINE (YELLOW, SINGLE)	M-24.40-02
8	BICYCLE LANE SYMBOL	M-9.50-02
9	TYPE 2SL (LEFT) TRAFFIC ARROW	M-24.40-02
10	PLASTIC CROSSWALK	M-15.10-02
11	PLASTIC STOP LINE	M-24.60-04
12	TYPE 2SR (RIGHT) TRAFFIC ARROW	M-24.40-02
13	SHARROW	M-24.40-02

City of Longview, Washington TIB Complete Streets Project 30th Ave	PREPARED BY	Jim Duschka Interim City Manager	REVISION	DATE
	DESIGN:	MAP		
	DRAWN:	CDL		
	CAD:	CDL		
	CHECK:	SBB		
	CIP #:	2286		
	FILE #:	2662		
	BID SET:	TBD		
	SHEET:	T4		
	PAGE:	6 OF 30		

Page 6 of 30

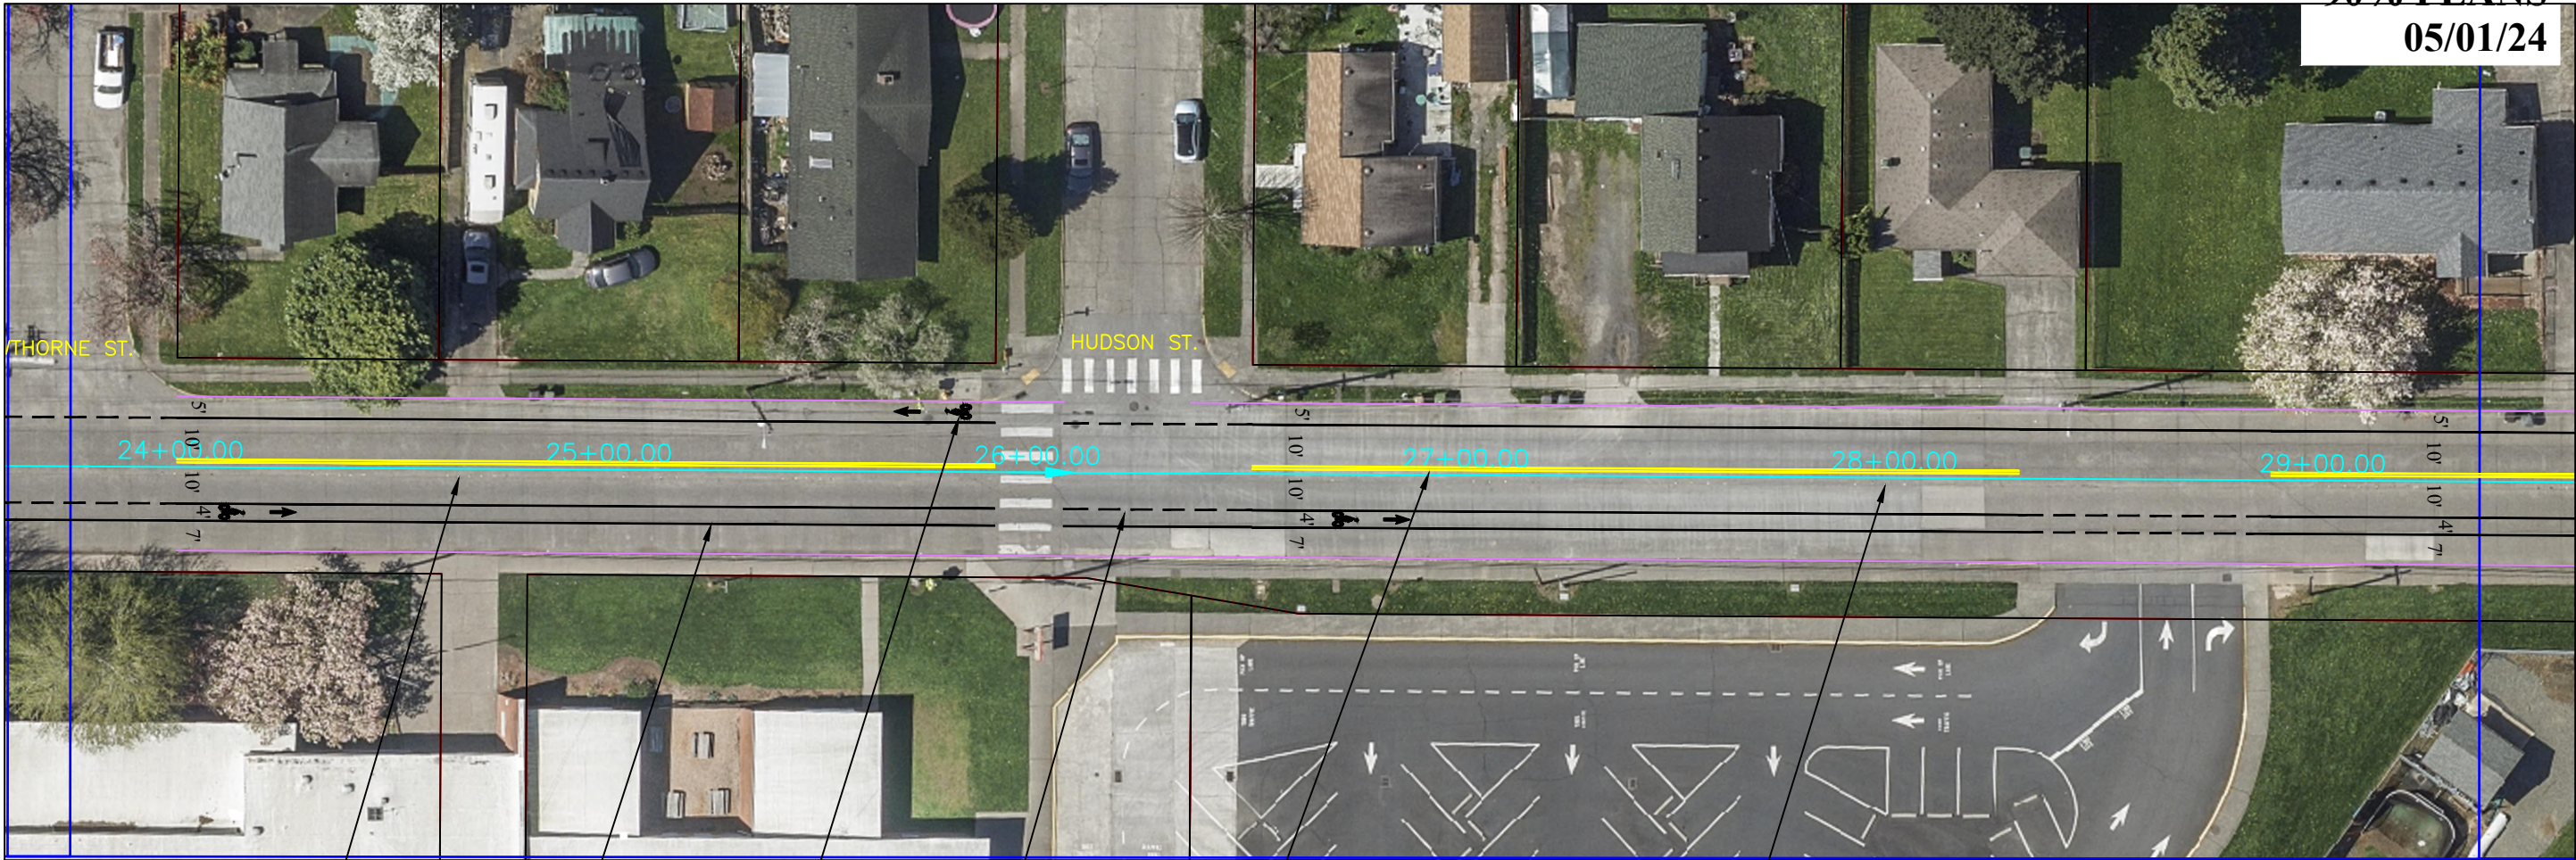

90% PLANS
05/01/24

PAVEMENT MARKING REMOVAL NOTES		
CALLOUT	DESCRIPTION	MEASUREMENT
R1	REMOVING PAINTED TRAFFIC MARKING	EACH
R2	REMOVING RAISED PAVEMENT MARKER	LINEAR FOOT
R3	REMOVING PAINTED LINE	LINEAR FOOT
R4	REMOVING PLASTIC LINE	LINEAR FOOT

PAVEMENT MARKING LEGEND		
CALLOUT	DESCRIPTION	WSDOT STANDARD PLAN
1	WIDE SOLID LANE LANE (WHITE)	M-20.10-04
2	DOUBLE CENTERLINE (YELLOW) - 4" GAP	M-20.10-04
3	WIDE SOLID LANE LINE (YELLOW)	M-20.10-04
4	WIDE DOTTED EXTENSION LINE	M-20.10-04
5	TYPE 1S (THROUGH) TRAFFIC ARROW	M-24.40-02
6	TYPE 3SR (THROUGH-RIGHT) TRAFFIC ARROW	M-24.40-02
7	DOTTED EXTENSION LINE (YELLOW, SINGLE)	M-24.40-02
8	BICYCLE LANE SYMBOL	M-9.50-02
9	TYPE 2SL (LEFT) TRAFFIC ARROW	M-24.40-02
10	PLASTIC CROSSWALK	M-15.10-02
11	PLASTIC STOP LINE	M-24.60-04
12	TYPE 2SR (RIGHT) TRAFFIC ARROW	M-24.40-02
13	SHARROW	M-24.40-02

DATE

REVISION

PREPARED BY

DESIGN: MAP

DRAWN: CDL

CAD: CDL

CHECK: SBB

Jim Duscha
Interim City Manager

Ken Hash
Public Works Director

Sam B. Barham
City Engineer

City of Longview, Washington

TIB Complete Streets Project

30th Ave

CIP #: 2286


FILE #: 2662

BID SET: TBD

SHEET:
T5

PAGE:
7 OF 30

Page 7 of 30

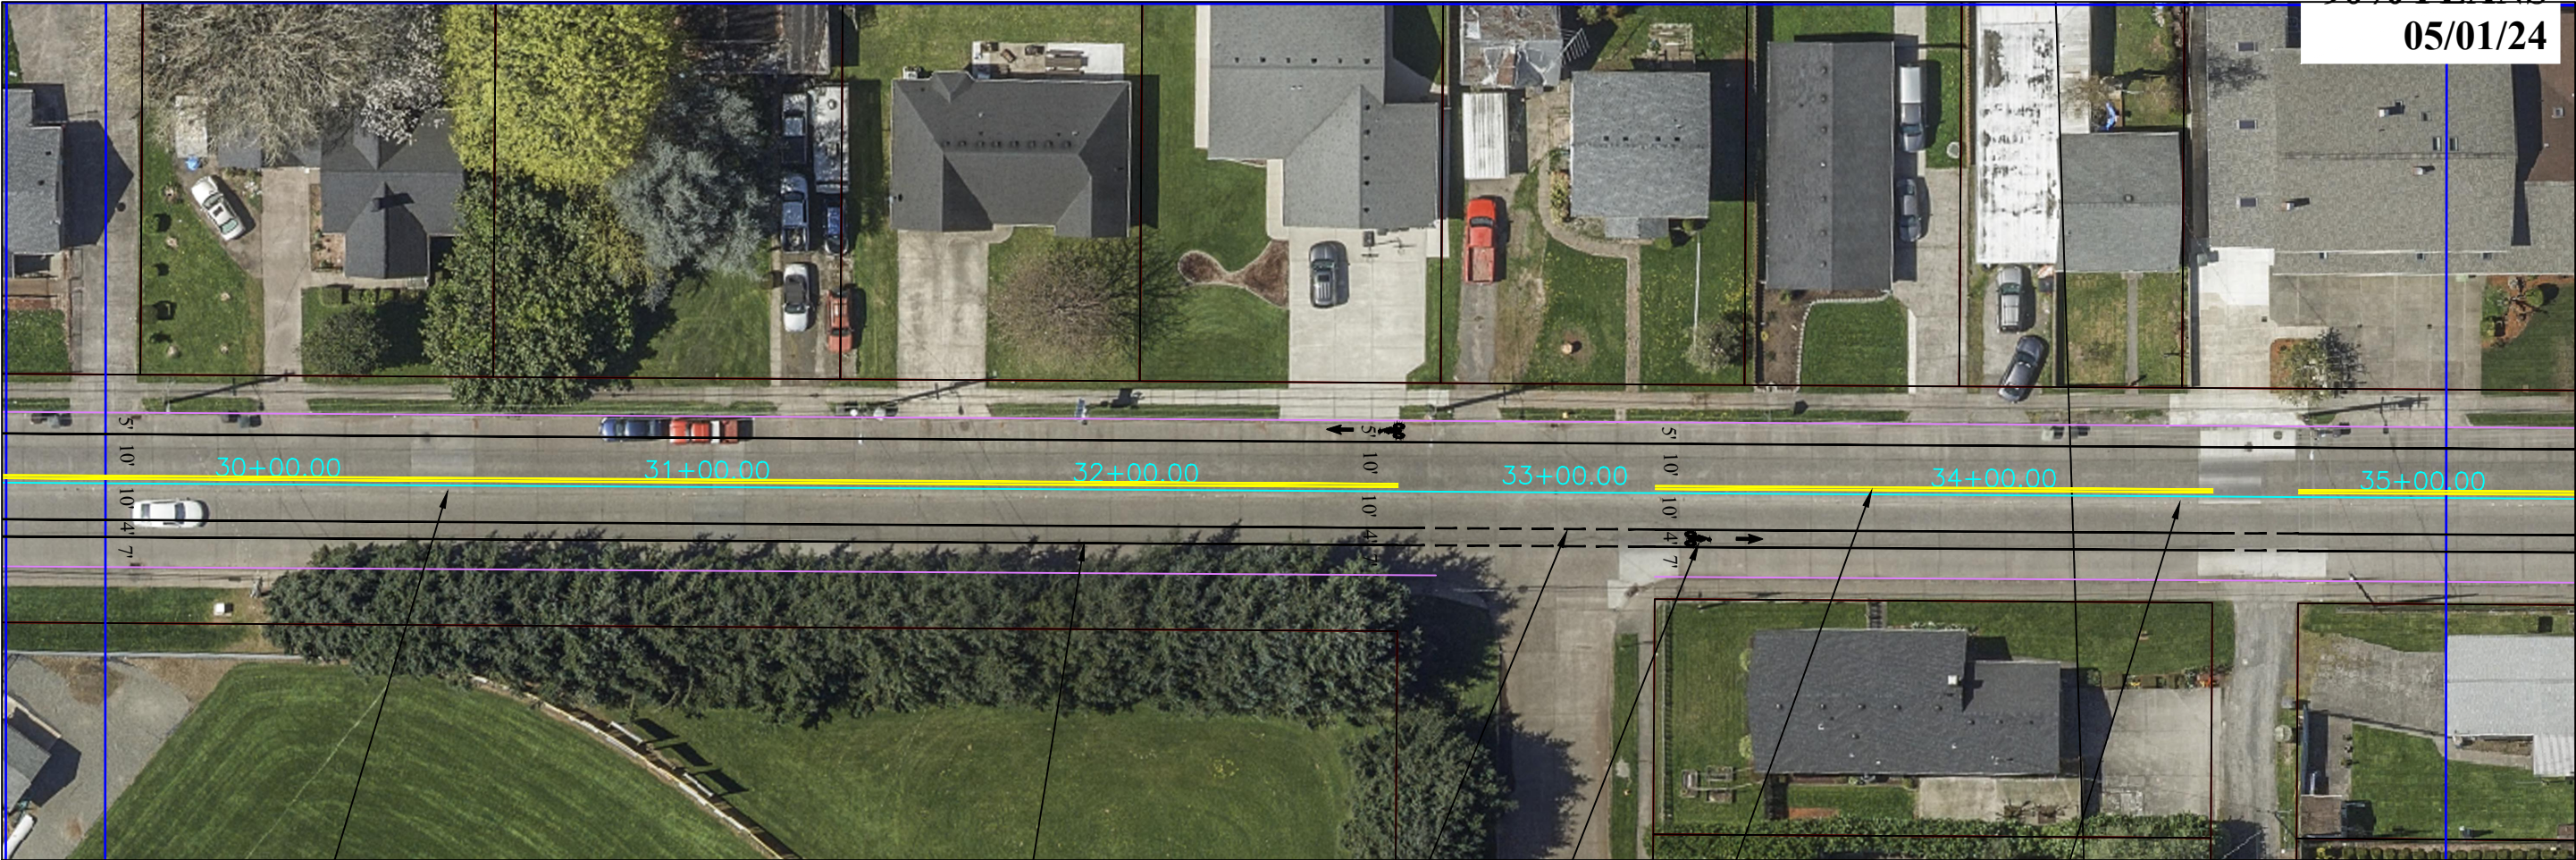

R2
(TYP.)

1
(TYP.)

4
(TYP.)

8
(TYP.)

2
(TYP.)

R2
(TYP.)

PAVEMENT MARKING REMOVAL NOTES		
CALLOUT	DESCRIPTION	MEASUREMENT
R1	REMOVING PAINTED TRAFFIC MARKING	EACH
R2	REMOVING RAISED PAVEMENT MARKER	LINEAR FOOT
R3	REMOVING PAINTED LINE	LINEAR FOOT
R4	REMOVING PLASTIC LINE	LINEAR FOOT

PAVEMENT MARKING LEGEND		
CALLOUT	DESCRIPTION	WSDOT STANDARD PLAN
1	WIDE SOLID LANE LANE (WHITE)	M-20.10-04
2	DOUBLE CENTERLINE (YELLOW) - 4" GAP	M-20.10-04
3	WIDE SOLID LANE LINE (YELLOW)	M-20.10-04
4	WIDE DOTTED EXTENSION LINE	M-20.10-04
5	TYPE 1S (THROUGH) TRAFFIC ARROW	M-24.40-02
6	TYPE 3SR (THROUGH-RIGHT) TRAFFIC ARROW	M-24.40-02
7	DOTTED EXTENSION LINE (YELLOW, SINGLE)	M-24.40-02
8	BICYCLE LANE SYMBOL	M-9.50-02
9	TYPE 2SL (LEFT) TRAFFIC ARROW	M-24.40-02
10	PLASTIC CROSSWALK	M-15.10-02
11	PLASTIC STOP LINE	M-24.60-04
12	TYPE 2SR (RIGHT) TRAFFIC ARROW	M-24.40-02
13	SHARROW	M-24.40-02

City of Longview, Washington
TIB Complete Streets Project
30th Ave

CIP #: 2286

FILE #: 2662

BID SET: TBD

SHEET:
T6


PAGE:
8 OF 30
Page 8 of 30

PREPARED BY
DESIGN: MAP
DRAWN: CDL
CAD: CDL
CHECK: SBB

Jim Duscha
Interim City Manager
Ken Hash
Public Works Director
Sam B. Barham
City Engineer

REVISION

DATE

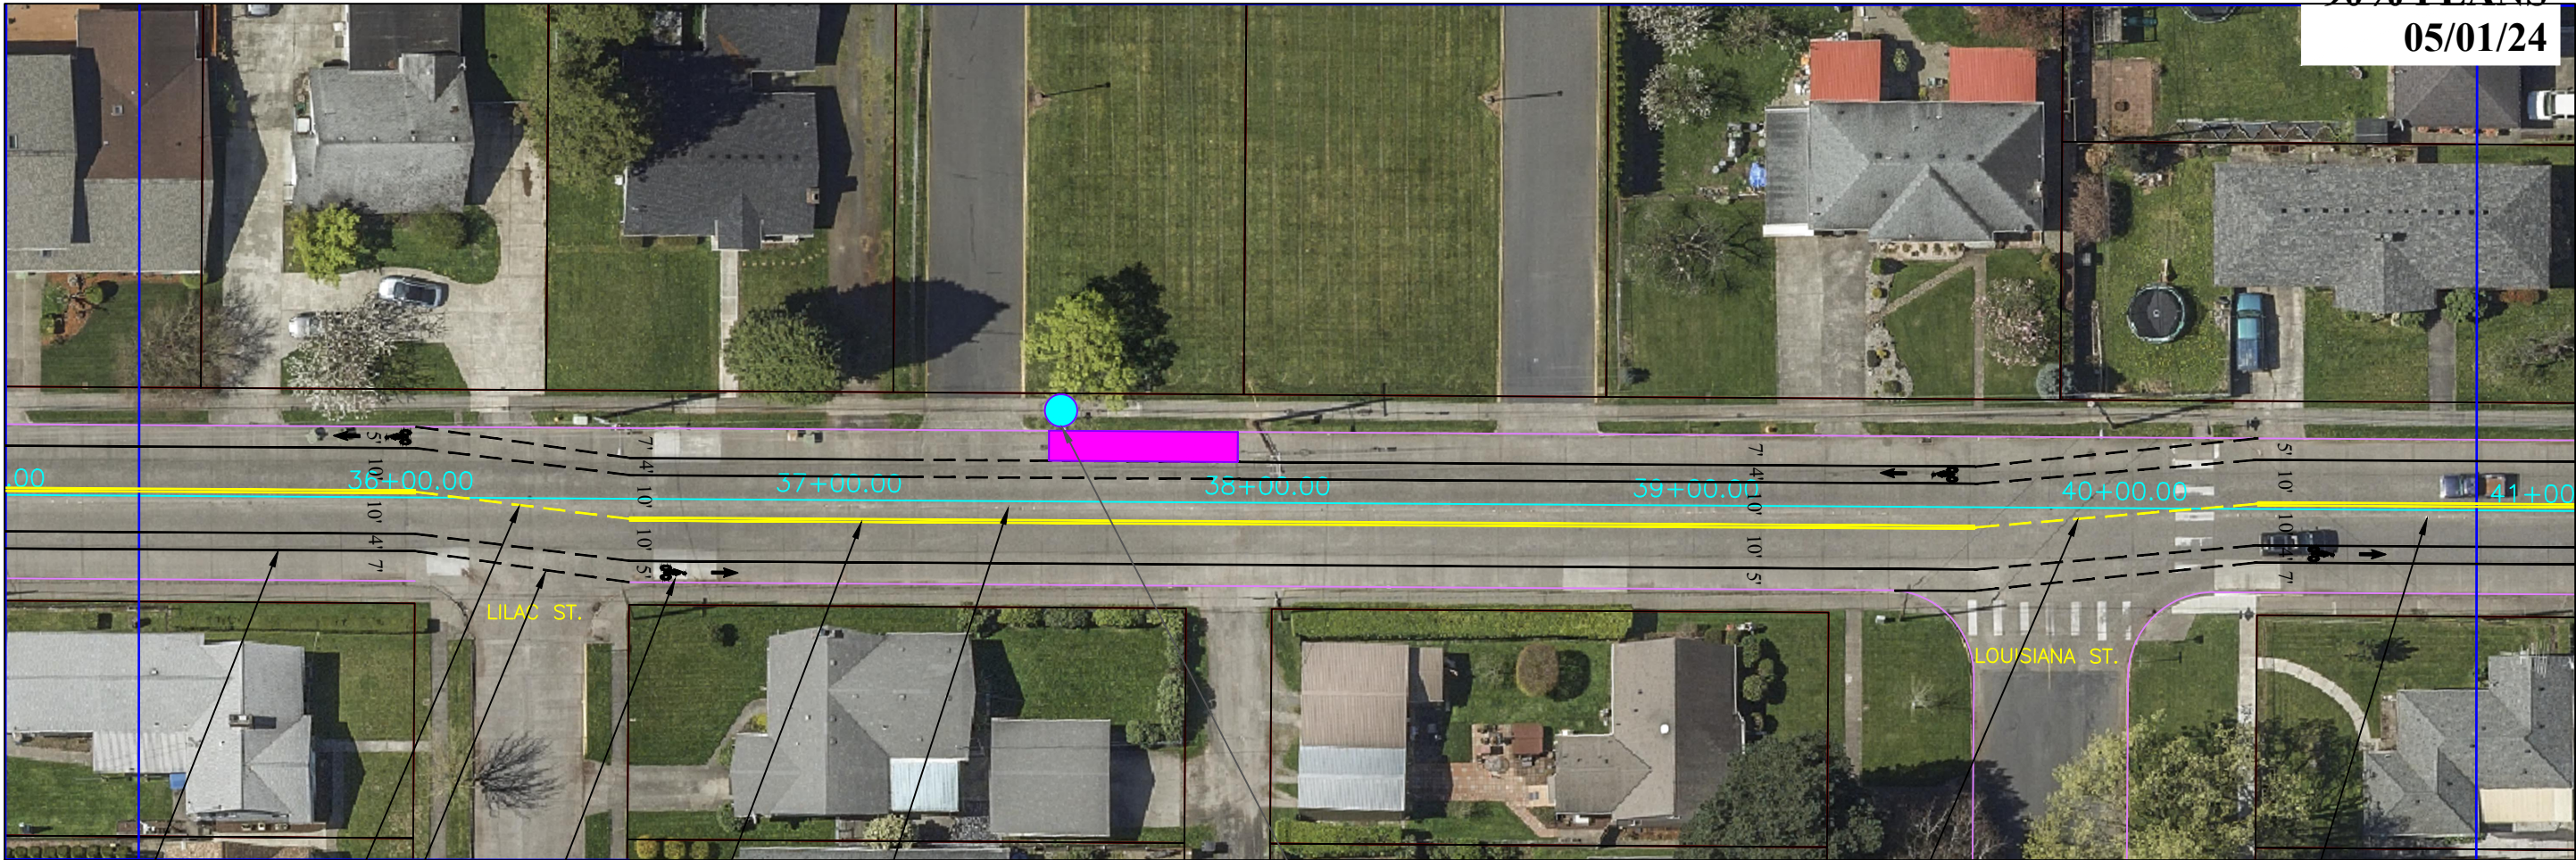

90% PLANS
05/01/24

1
(TYP.)

7

4
(TYP.)

8
(TYP.)


2
(TYP.)

R2
(TYP.)

BUS STOP

7

R2
(TYP.)

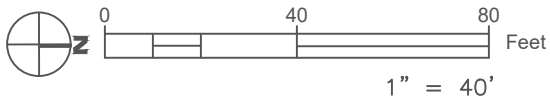


PAVEMENT MARKING REMOVAL NOTES

CALLOUT	DESCRIPTION	MEASUREMENT
R1	REMOVING PAINTED TRAFFIC MARKING	EACH
R2	REMOVING RAISED PAVEMENT MARKER	LINEAR FOOT
R3	REMOVING PAINTED LINE	LINEAR FOOT
R4	REMOVING PLASTIC LINE	LINEAR FOOT

PAVEMENT MARKING LEGEND

CALLOUT	DESCRIPTION	WSDOT STANDARD PLAN
1	WIDE SOLID LANE LANE (WHITE)	M-20.10-04
2	DOUBLE CENTERLINE (YELLOW) - 4" GAP	M-20.10-04
3	WIDE SOLID LANE LINE (YELLOW)	M-20.10-04
4	WIDE DOTTED EXTENSION LINE	M-20.10-04
5	TYPE 1S (THROUGH) TRAFFIC ARROW	M-24.40-02
6	TYPE 3SR (THROUGH-RIGHT) TRAFFIC ARROW	M-24.40-02
7	DOTTED EXTENSION LINE (YELLOW, SINGLE)	M-24.40-02
8	BICYCLE LANE SYMBOL	M-9.50-02
9	TYPE 2SL (LEFT) TRAFFIC ARROW	M-24.40-02
10	PLASTIC CROSSWALK	M-15.10-02
11	PLASTIC STOP LINE	M-24.60-04
12	TYPE 2SR (RIGHT) TRAFFIC ARROW	M-24.40-02
13	SHARROW	M-24.40-02

City of Longview, Washington TIB Complete Streets Project 30th Ave	PREPARED BY	DESIGN: MAP	DATE	
	DRAWN: CDL	REVISION		
	CAD: CDL			
	CHECK: SBB			
	Jim Duschka Interim City Manager	Ken Hash Public Works Director		CIP #: 2286
	San B. Barham City Engineer			FILE #: 2662
				BID SET: TBD
				SHEET: T7
				PAGE: 9 OF 30 Page 9 of 30

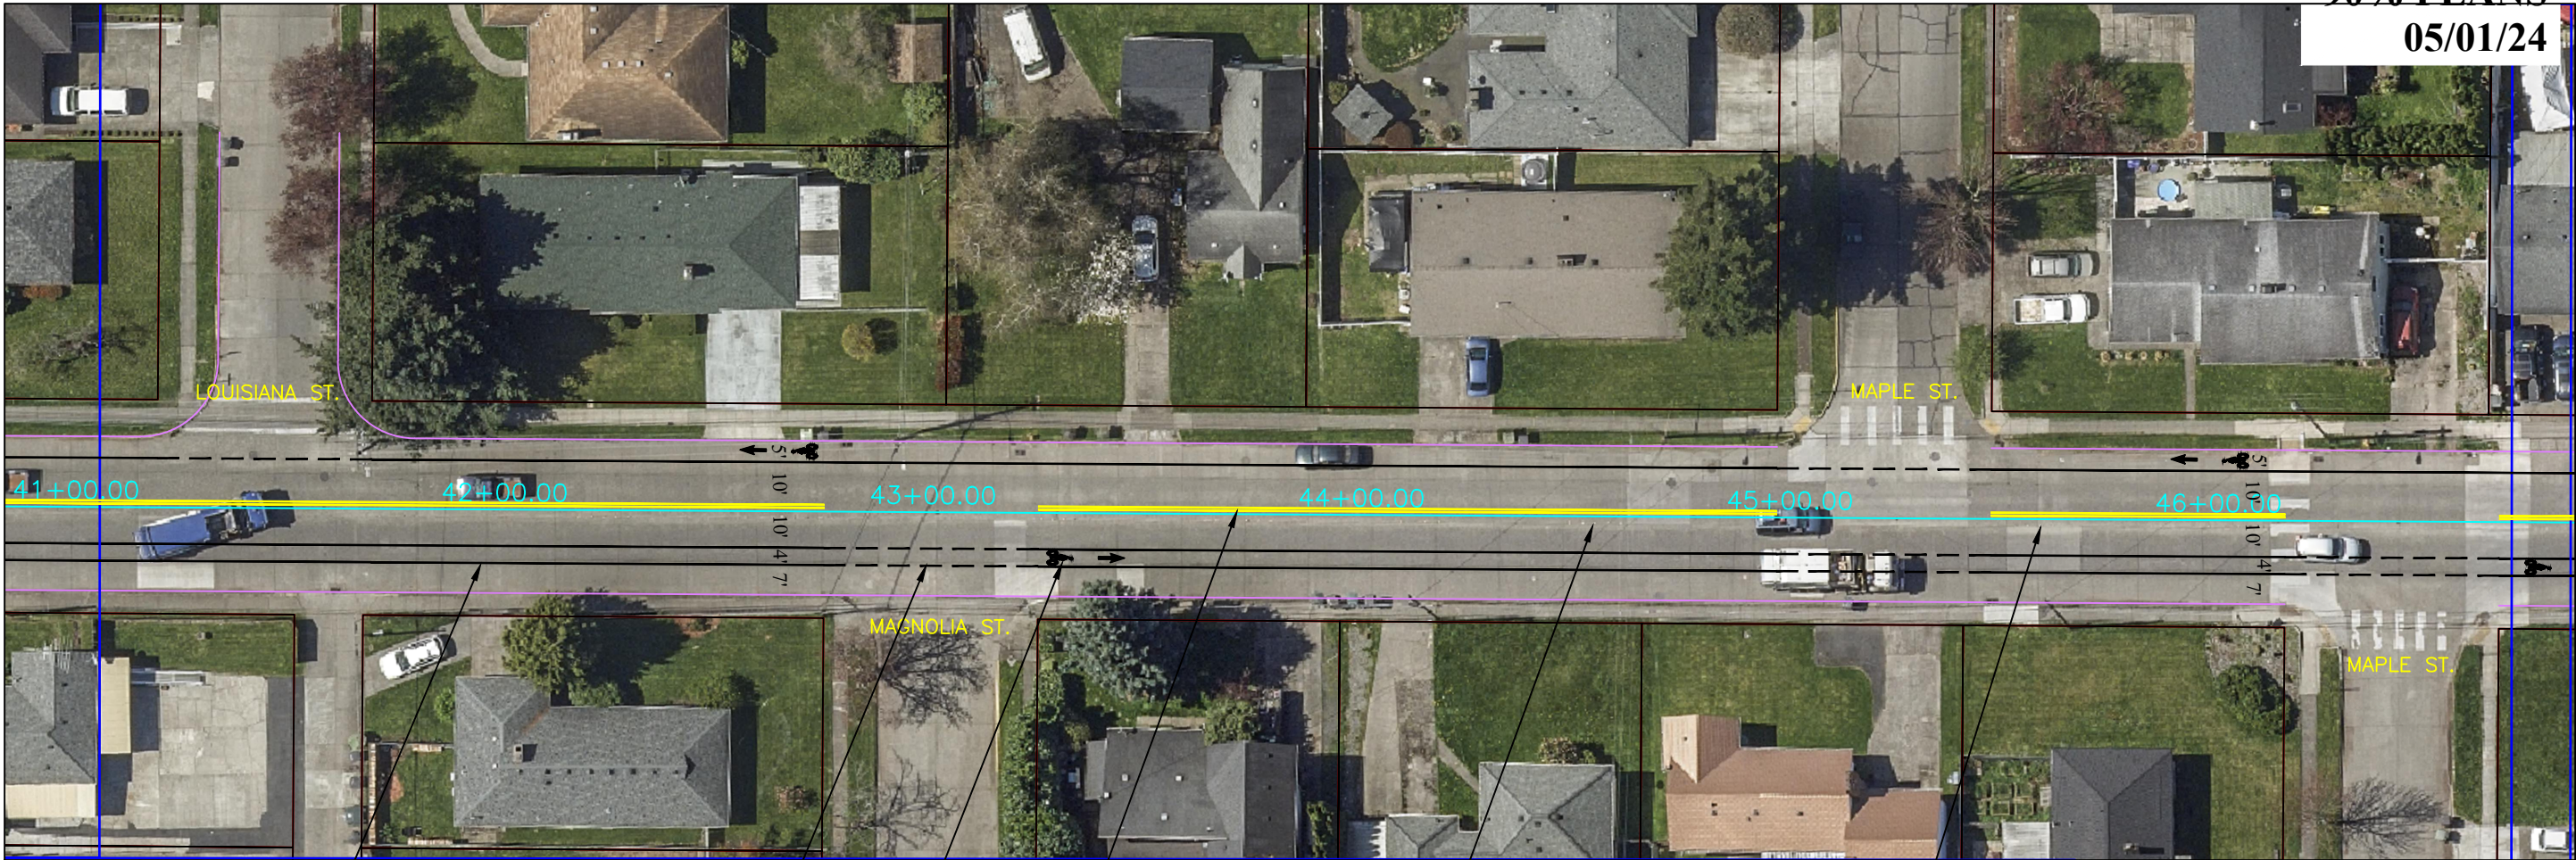


90% PLANS
05/01/24

PAVEMENT MARKING REMOVAL NOTES		
CALLOUT	DESCRIPTION	MEASUREMENT
R1	REMOVING PAINTED TRAFFIC MARKING	EACH
R2	REMOVING RAISED PAVEMENT MARKER	LINEAR FOOT
R3	REMOVING PAINTED LINE	LINEAR FOOT
R4	REMOVING PLASTIC LINE	LINEAR FOOT

PAVEMENT MARKING LEGEND		
CALLOUT	DESCRIPTION	WSDOT STANDARD PLAN
1	WIDE SOLID LANE LANE (WHITE)	M-20.10-04
2	DOUBLE CENTERLINE (YELLOW) - 4" GAP	M-20.10-04
3	WIDE SOLID LANE LINE (YELLOW)	M-20.10-04
4	WIDE DOTTED EXTENSION LINE	M-20.10-04
5	TYPE 1S (THROUGH) TRAFFIC ARROW	M-24.40-02
6	TYPE 3SR (THROUGH-RIGHT) TRAFFIC ARROW	M-24.40-02
7	DOTTED EXTENSION LINE (YELLOW, SINGLE)	M-24.40-02
8	BICYCLE LANE SYMBOL	M-9.50-02
9	TYPE 2SL (LEFT) TRAFFIC ARROW	M-24.40-02
10	PLASTIC CROSSWALK	M-15.10-02
11	PLASTIC STOP LINE	M-24.60-04
12	TYPE 2SR (RIGHT) TRAFFIC ARROW	M-24.40-02
13	SHARROW	M-24.40-02

City of Longview, Washington TIB Complete Streets Project 30th Ave	PREPARED BY	Jim Duscha Interim City Manager	REVISION	DATE
	DESIGN:	MAP		
	DRAWN:	CDL		
	CAD:	CDL		
	CHECK:	SBB		
	CIP #: 2286			
	FILE #: 2662			
	BID SET: TBD			
	SHEET: T8			
	PAGE: 10 OF 30 Page 10 of 30			

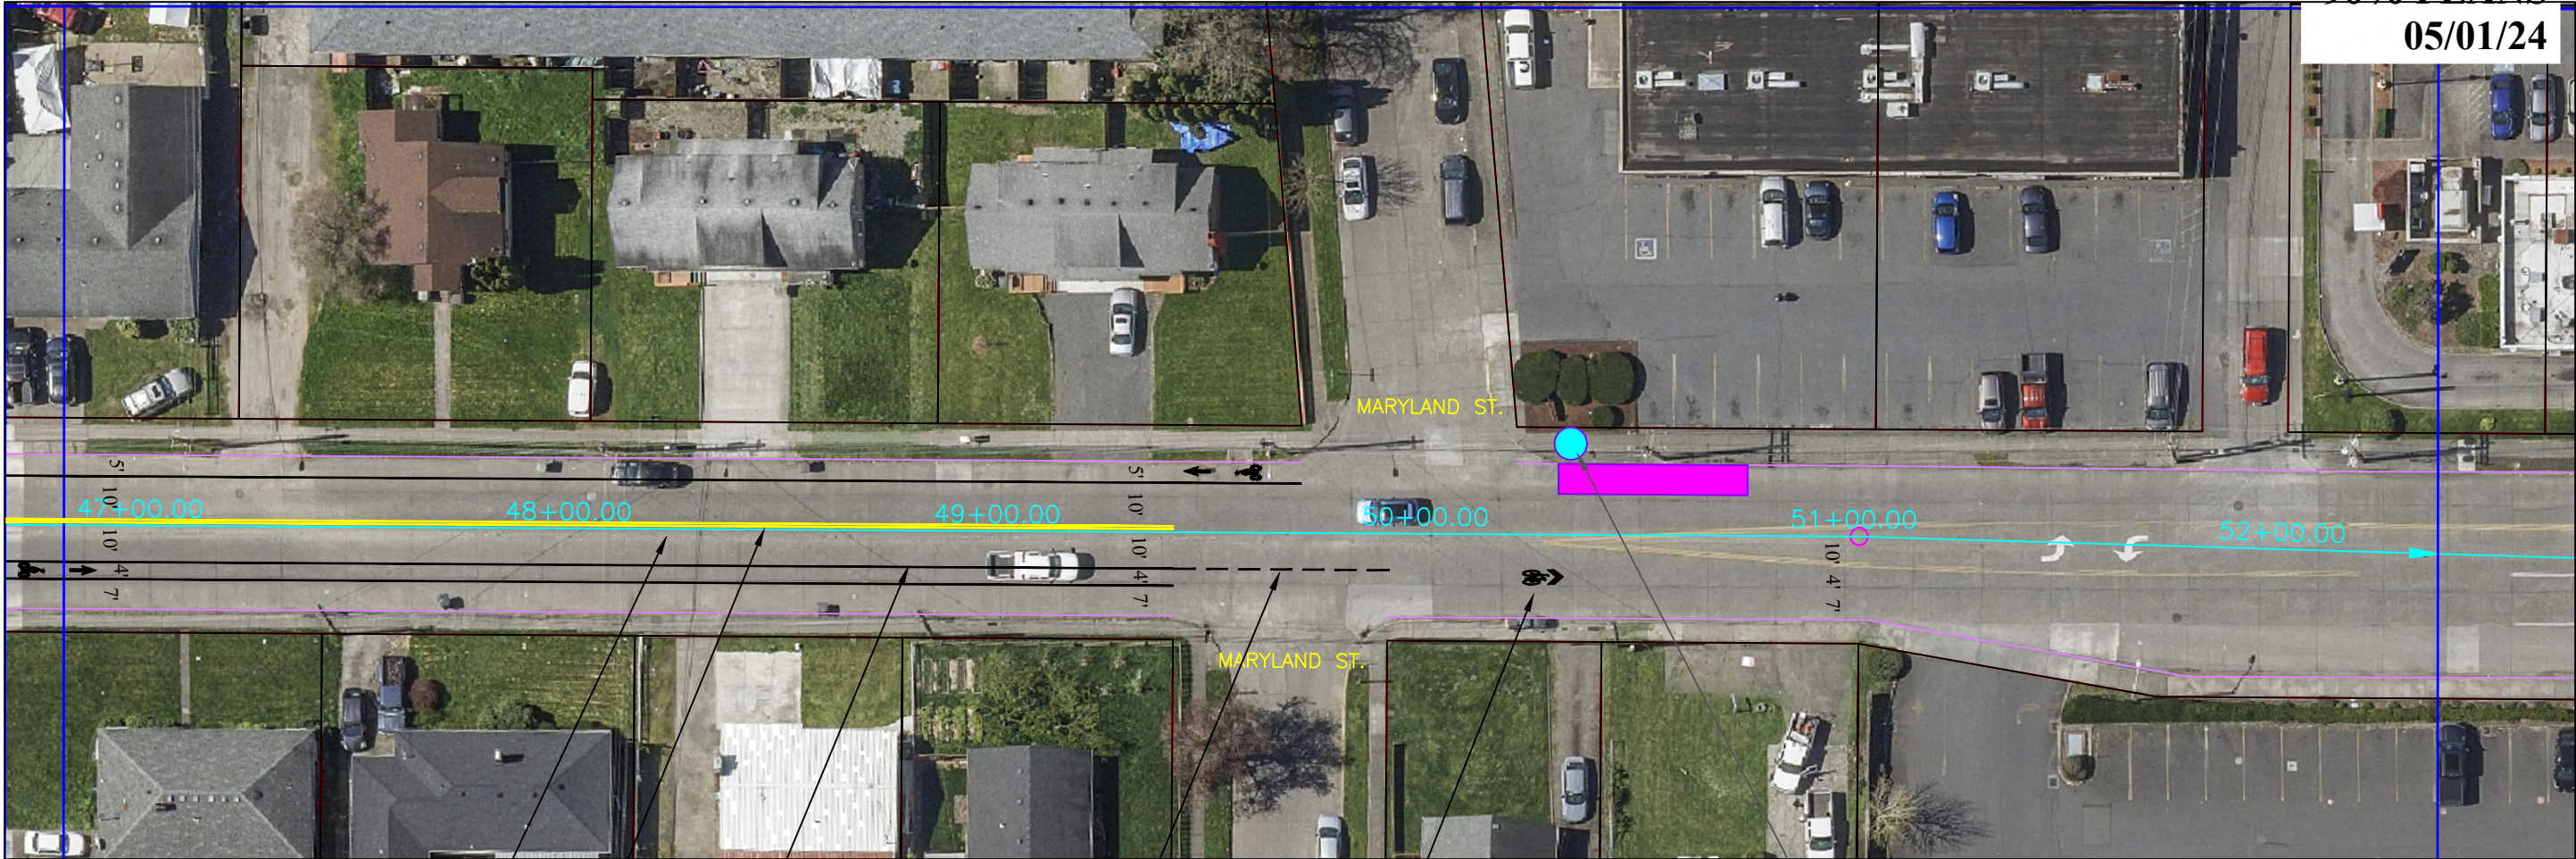

90% PLANS
05/01/24

PAVEMENT MARKING REMOVAL NOTES		
CALLOUT	DESCRIPTION	MEASUREMENT
R1	REMOVING PAINTED TRAFFIC MARKING	EACH
R2	REMOVING RAISED PAVEMENT MARKER	LINEAR FOOT
R3	REMOVING PAINTED LINE	LINEAR FOOT
R4	REMOVING PLASTIC LINE	LINEAR FOOT

PAVEMENT MARKING LEGEND		
CALLOUT	DESCRIPTION	WSDOT STANDARD PLAN
1	WIDE SOLID LANE LANE (WHITE)	M-20.10-04
2	DOUBLE CENTERLINE (YELLOW) - 4" GAP	M-20.10-04
3	WIDE SOLID LANE LINE (YELLOW)	M-20.10-04
4	WIDE DOTTED EXTENSION LINE	M-20.10-04
5	TYPE 1S (THROUGH) TRAFFIC ARROW	M-24.40-02
6	TYPE 3SR (THROUGH-RIGHT) TRAFFIC ARROW	M-24.40-02
7	DOTTED EXTENSION LINE (YELLOW, SINGLE)	M-24.40-02
8	BICYCLE LANE SYMBOL	M-9.50-02
9	TYPE 2SL (LEFT) TRAFFIC ARROW	M-24.40-02
10	PLASTIC CROSSWALK	M-15.10-02
11	PLASTIC STOP LINE	M-24.60-04
12	TYPE 2SR (RIGHT) TRAFFIC ARROW	M-24.40-02
13	SHARROW	M-24.40-02

City of Longview, Washington T1B Complete Streets Project 30th Ave	PREPARED BY	Jim Duscha Interim City Manager	REVISION	DATE
	DESIGN:	MAP		
	DRAWN:	CDL		
	CAD:	CDL		
	CHECK:	SBB		
	CIP #: 2286			
	FILE #: 2662			
	BID SET: TBD			
	SHEET: T9			
	PAGE: 11 OF 30 Page 11 of 30			




90% PLANS
05/01/24

PAVEMENT MARKING REMOVAL NOTES		
CALLOUT	DESCRIPTION	MEASUREMENT
R1	REMOVING PAINTED TRAFFIC MARKING	EACH
R2	REMOVING RAISED PAVEMENT MARKER	LINEAR FOOT
R3	REMOVING PAINTED LINE	LINEAR FOOT
R4	REMOVING PLASTIC LINE	LINEAR FOOT

PAVEMENT MARKING LEGEND		
CALLOUT	DESCRIPTION	WSDOT STANDARD PLAN
1	WIDE SOLID LANE LANE (WHITE)	M-20.10-04
2	DOUBLE CENTERLINE (YELLOW) - 4" GAP	M-20.10-04
3	WIDE SOLID LANE LINE (YELLOW)	M-20.10-04
4	WIDE DOTTED EXTENSION LINE	M-20.10-04
5	TYPE 1S (THROUGH) TRAFFIC ARROW	M-24.40-02
6	TYPE 3SR (THROUGH-RIGHT) TRAFFIC ARROW	M-24.40-02
7	DOTTED EXTENSION LINE (YELLOW, SINGLE)	M-24.40-02
8	BICYCLE LANE SYMBOL	M-9.50-02
9	TYPE 2SL (LEFT) TRAFFIC ARROW	M-24.40-02
10	PLASTIC CROSSWALK	M-15.10-02
11	PLASTIC STOP LINE	M-24.60-04
12	TYPE 2SR (RIGHT) TRAFFIC ARROW	M-24.40-02
13	SHARROW	M-24.40-02

City of Longview, Washington TIB Complete Streets Project 30th Ave	PREPARED BY	Jim Duscha Interim City Manager	REVISION	DATE
	DESIGN:	MAP		
	DRAWN:	CDL		
	CAD:	CDL		
	CHECK:	SBB		
	CIP #:	2286		
	FILE #:	2662		
	BID SET:	TBD		
	SHEET:	T10		
	PAGE:	12 OF 30		
		Page 12 of 30		

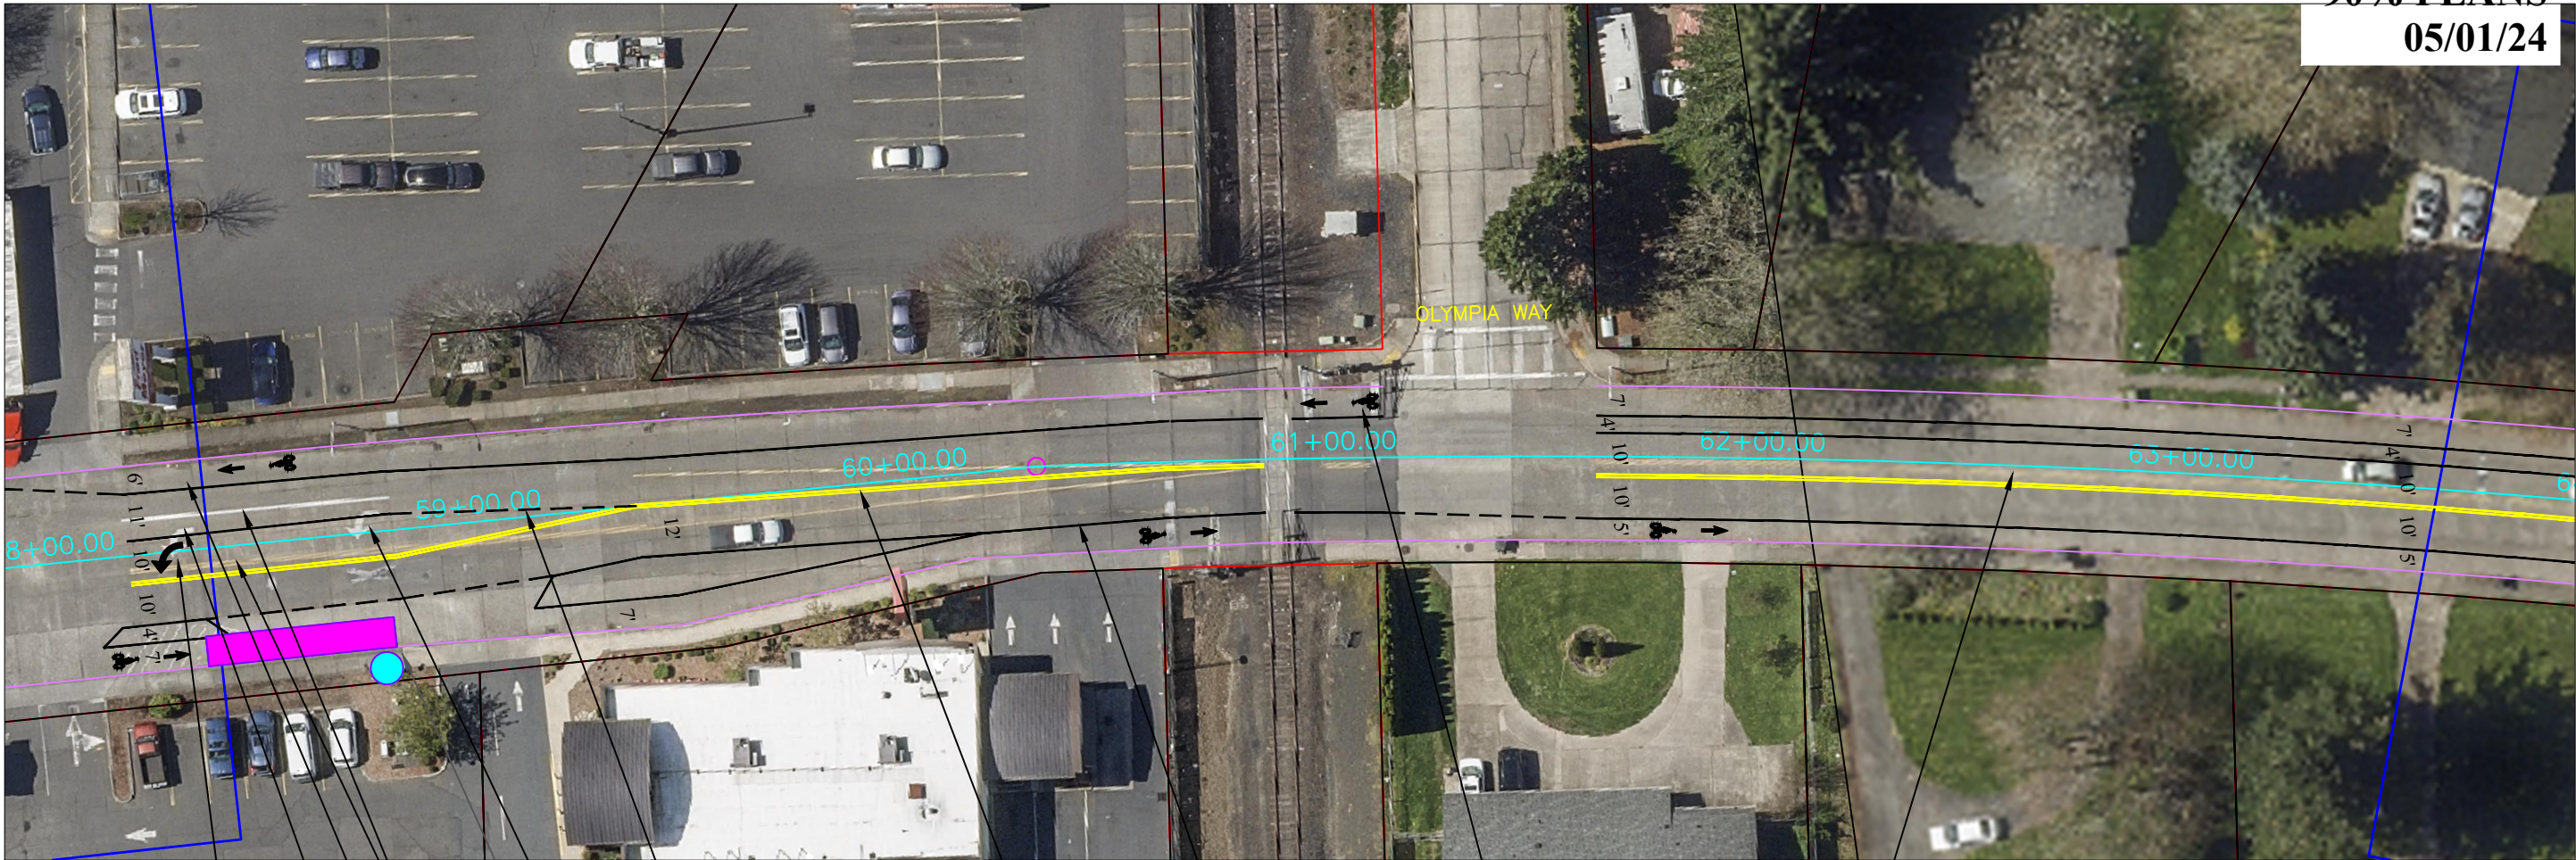

90% PLANS
05/01/24


PAVEMENT MARKING REMOVAL NOTES		
CALLOUT	DESCRIPTION	MEASUREMENT
R1	REMOVING PAINTED TRAFFIC MARKING	EACH
R2	REMOVING RAISED PAVEMENT MARKER	LINEAR FOOT
R3	REMOVING PAINTED LINE	LINEAR FOOT
R4	REMOVING PLASTIC LINE	LINEAR FOOT

PAVEMENT MARKING LEGEND		
CALLOUT	DESCRIPTION	WSDOT STANDARD PLAN
1	WIDE SOLID LANE LANE (WHITE)	M-20.10-04
2	DOUBLE CENTERLINE (YELLOW) - 4" GAP	M-20.10-04
3	WIDE SOLID LANE LINE (YELLOW)	M-20.10-04
4	WIDE DOTTED EXTENSION LINE	M-20.10-04
5	TYPE 1S (THROUGH) TRAFFIC ARROW	M-24.40-02
6	TYPE 3SR (THROUGH-RIGHT) TRAFFIC ARROW	M-24.40-02
7	DOTTED EXTENSION LINE (YELLOW, SINGLE)	M-24.40-02
8	BICYCLE LANE SYMBOL	M-9.50-02
9	TYPE 2SL (LEFT) TRAFFIC ARROW	M-24.40-02
10	PLASTIC CROSSWALK	M-15.10-02
11	PLASTIC STOP LINE	M-24.60-04
12	TYPE 2SR (RIGHT) TRAFFIC ARROW	M-24.40-02
13	SHARROW	M-24.40-02

City of Longview, Washington
TIB Complete Streets Project
30th Ave

CIP #: 2286
FILE #: 2662
BID SET: TBD
SHEET:
T11
PAGE:
13 OF 30
Page 13 of 30

PREPARED BY	DESIGN:	DRAWN:	CAD:	CHECK:	REVISION	DATE
Jim Duschka Interim City Manager	MAP	CDL	CDL	SBB		
Ken Hash Public Works Director						
Sam B. Barham City Engineer						

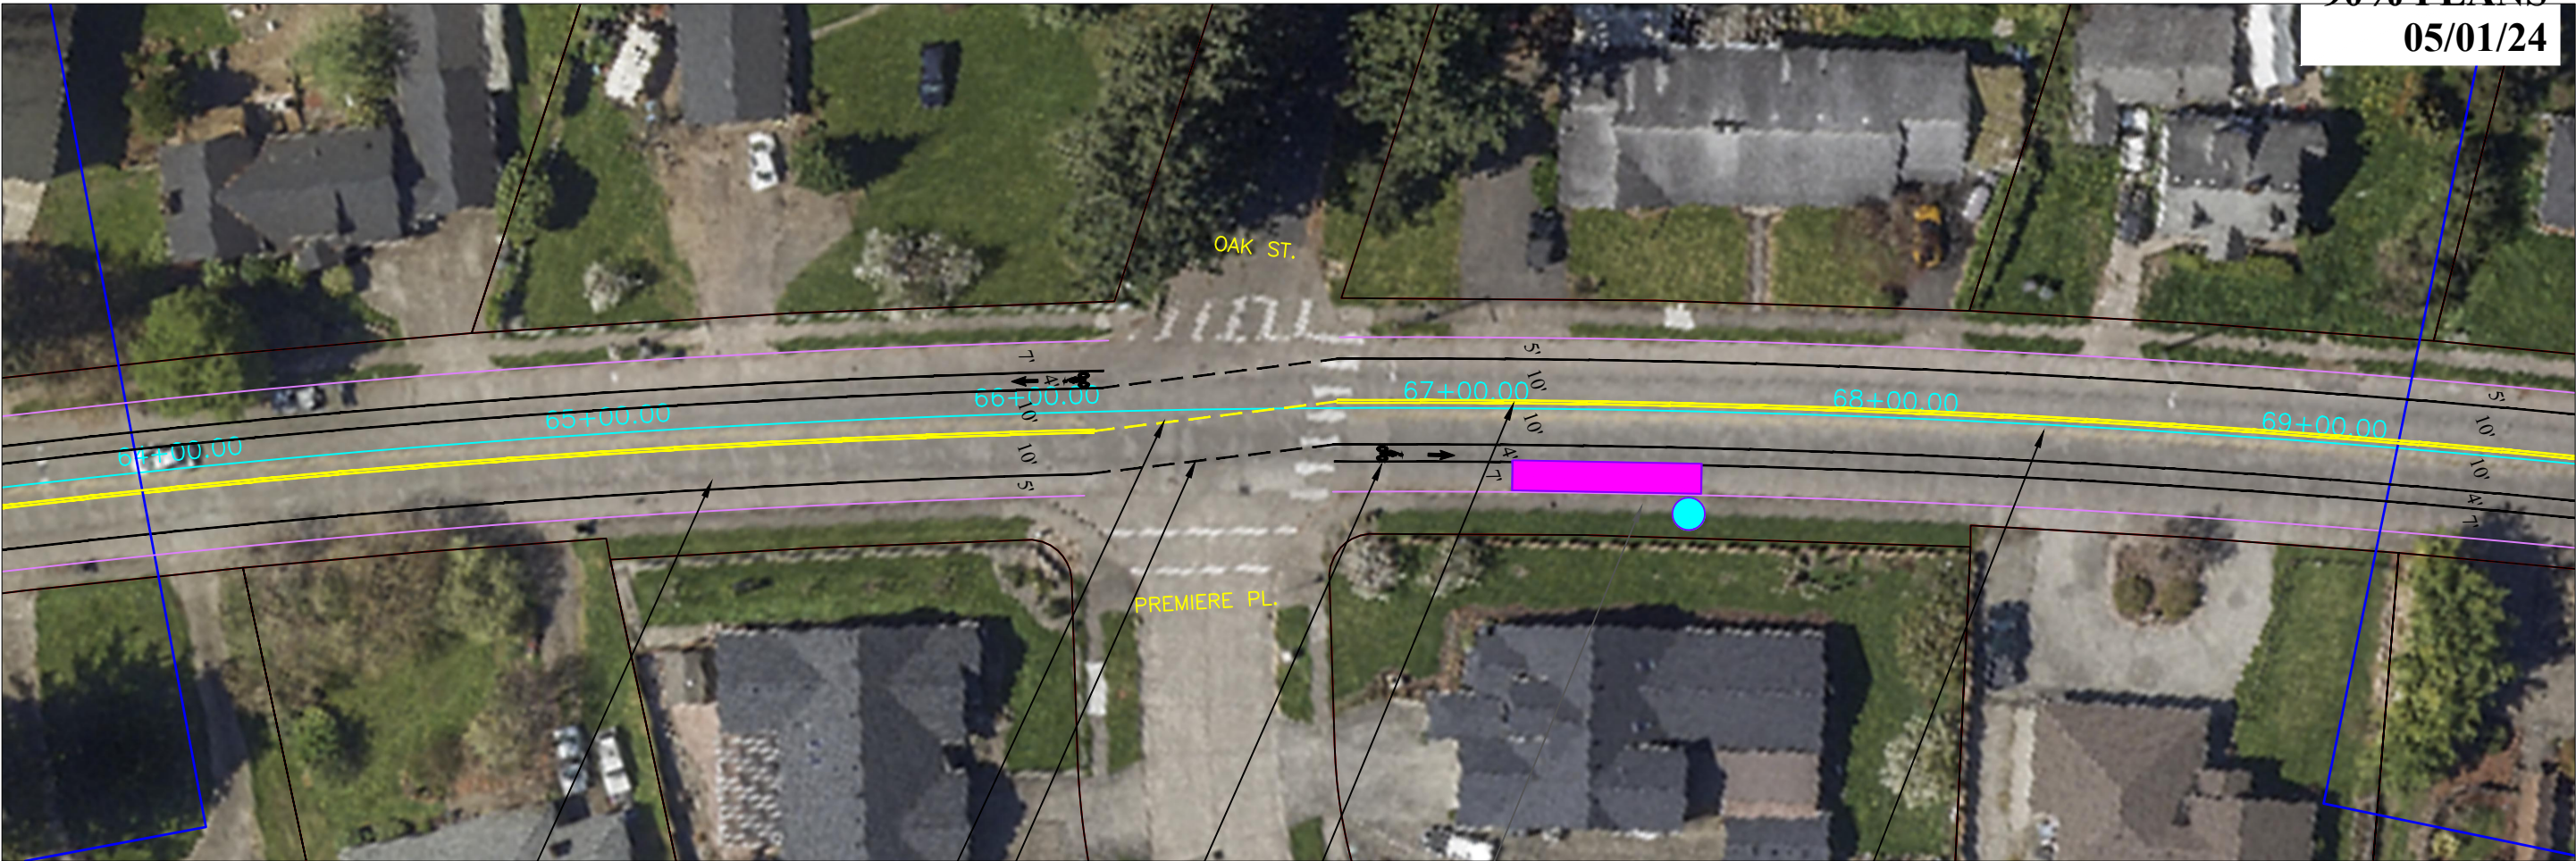

1 (TYP.)

7
4 (TYP.)

8 (TYP.)
2 (TYP.)

R3 R2 (TYP.)

BUS STOP
TREATMENT

PAVEMENT MARKING REMOVAL NOTES


CALLOUT	DESCRIPTION	MEASUREMENT
R1	REMOVING PAINTED TRAFFIC MARKING	EACH
R2	REMOVING RAISED PAVEMENT MARKER	LINEAR FOOT
R3	REMOVING PAINTED LINE	LINEAR FOOT
R4	REMOVING PLASTIC LINE	LINEAR FOOT

PAVEMENT MARKING LEGEND


CALLOUT	DESCRIPTION	WSDOT STANDARD PLAN
1	WIDE SOLID LANE LANE (WHITE)	M-20.10-04
2	DOUBLE CENTERLINE (YELLOW) - 4" GAP	M-20.10-04
3	WIDE SOLID LANE LINE (YELLOW)	M-20.10-04
4	WIDE DOTTED EXTENSION LINE	M-20.10-04
5	TYPE 1S (THROUGH) TRAFFIC ARROW	M-24.40-02
6	TYPE 3SR (THROUGH-RIGHT) TRAFFIC ARROW	M-24.40-02
7	DOTTED EXTENSION LINE (YELLOW, SINGLE)	M-24.40-02
8	BICYCLE LANE SYMBOL	M-9.50-02
9	TYPE 2SL (LEFT) TRAFFIC ARROW	M-24.40-02
10	PLASTIC CROSSWALK	M-15.10-02
11	PLASTIC STOP LINE	M-24.60-04
12	TYPE 2SR (RIGHT) TRAFFIC ARROW	M-24.40-02
13	SHARROW	M-24.40-02

90% PLANS
05/01/24

City of Longview, Washington TIB Complete Streets Project 30th Ave	PREPARED BY	Jim Duscha Interim City Manager	REVISION	DATE
	DESIGN:	MAP		
	DRAWN:	CDL		
	CAD:	CDL		
	CHECK:	SBB		
	CIP #:	2286		
	FILE #:	2662		
	BID SET:	TBD		
	SHEET:	T12		
	PAGE:	14 OF 30		
		Page 14 of 30		

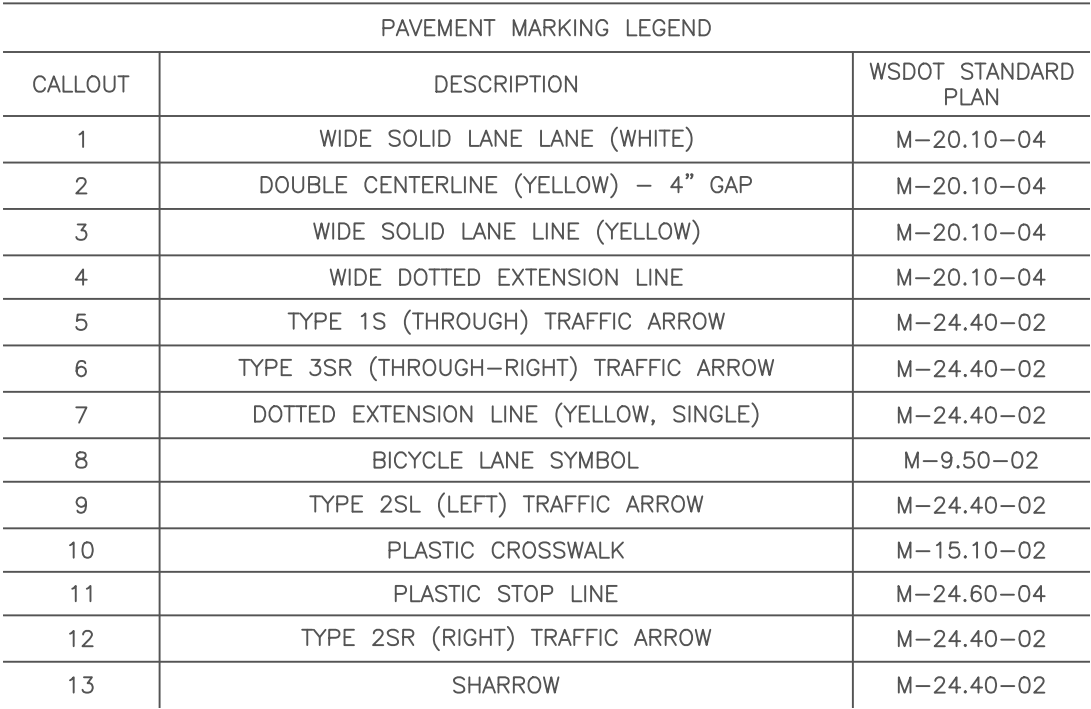

PAVEMENT MARKING REMOVAL NOTES		
CALLOUT	DESCRIPTION	MEASUREMENT
R1	REMOVING PAINTED TRAFFIC MARKING	EACH
R2	REMOVING RAISED PAVEMENT MARKER	LINEAR FOOT
R3	REMOVING PAINTED LINE	LINEAR FOOT
R4	REMOVING PLASTIC LINE	LINEAR FOOT

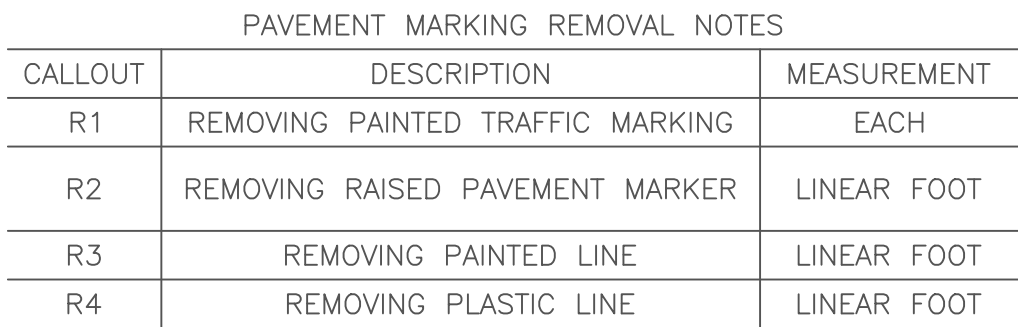

City of Longview, Washington TIB Complete Streets Project 30th Ave	CIP #: 2286	Jim Duschka Interim City Manager
	FILE #: 2662	Ken Hash Public Works Director
	BID SET: TBD	Sam B. Barham City Engineer
	SHEET: T14	PAGE: 16 OF 30



90% PLANS
05/01/24

DATE	REVISION	PREPARED BY	DESIGN:	DRAWN:	CAD:	CHECK:
		Jim Duscha Interim City Manager	MAP	CDL	CDL	SBB
		Ken Hash Public Works Director				
		Sam B. Barham City Engineer				
City of Longview, Washington TIB Complete Streets Project 30th Ave						
CIP #: 2286						
FILE #: 2662						
BID SET: TBD						
SHEET: T15						
PAGE: 17 OF 30 Page 17 of 30						

4 (TYP.)


R3 R2 (TYP.)

13

1 (TYP.)

2 (TYP.)

8 (TYP.)

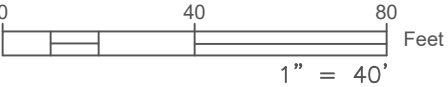

PAVEMENT MARKING REMOVAL NOTES		
CALLOUT	DESCRIPTION	MEASUREMENT
R1	REMOVING PAINTED TRAFFIC MARKING	EACH
R2	REMOVING RAISED PAVEMENT MARKER	LINEAR FOOT
R3	REMOVING PAINTED LINE	LINEAR FOOT
R4	REMOVING PLASTIC LINE	LINEAR FOOT

PAVEMENT MARKING LEGEND		
CALLOUT	DESCRIPTION	WSDOT STANDARD PLAN
1	WIDE SOLID LANE LANE (WHITE)	M-20.10-04
2	DOUBLE CENTERLINE (YELLOW) - 4" GAP	M-20.10-04
3	WIDE SOLID LANE LINE (YELLOW)	M-20.10-04
4	WIDE DOTTED EXTENSION LINE	M-20.10-04
5	TYPE 1S (THROUGH) TRAFFIC ARROW	M-24.40-02
6	TYPE 3SR (THROUGH-RIGHT) TRAFFIC ARROW	M-24.40-02
7	DOTTED EXTENSION LINE (YELLOW, SINGLE)	M-24.40-02
8	BICYCLE LANE SYMBOL	M-9.50-02
9	TYPE 2SL (LEFT) TRAFFIC ARROW	M-24.40-02
10	PLASTIC CROSSWALK	M-15.10-02
11	PLASTIC STOP LINE	M-24.60-04
12	TYPE 2SR (RIGHT) TRAFFIC ARROW	M-24.40-02
13	SHARROW	M-24.40-02




90% PLANS
05/01/24

PAVEMENT MARKING REMOVAL NOTES		
CALLOUT	DESCRIPTION	MEASUREMENT
R1	REMOVING PAINTED TRAFFIC MARKING	EACH
R2	REMOVING RAISED PAVEMENT MARKER	LINEAR FOOT
R3	REMOVING PAINTED LINE	LINEAR FOOT
R4	REMOVING PLASTIC LINE	LINEAR FOOT

PAVEMENT MARKING LEGEND		
CALLOUT	DESCRIPTION	WSDOT STANDARD PLAN
1	WIDE SOLID LANE LANE (WHITE)	M-20.10-04
2	DOUBLE CENTERLINE (YELLOW) - 4" GAP	M-20.10-04
3	WIDE SOLID LANE LINE (YELLOW)	M-20.10-04
4	WIDE DOTTED EXTENSION LINE	M-20.10-04
5	TYPE 1S (THROUGH) TRAFFIC ARROW	M-24.40-02
6	TYPE 3SR (THROUGH-RIGHT) TRAFFIC ARROW	M-24.40-02
7	DOTTED EXTENSION LINE (YELLOW, SINGLE)	M-24.40-02
8	BICYCLE LANE SYMBOL	M-9.50-02
9	TYPE 2SL (LEFT) TRAFFIC ARROW	M-24.40-02
10	PLASTIC CROSSWALK	M-15.10-02
11	PLASTIC STOP LINE	M-24.60-04
12	TYPE 2SR (RIGHT) TRAFFIC ARROW	M-24.40-02
13	SHARROW	M-24.40-02

City of Longview, Washington TIB Complete Streets Project 30th Ave	PREPARED BY	Jim Duscha Interim City Manager	REVISION		DATE	
	DESIGN:	MAP				
	DRAWN:	CDL				
	CAD:	CDL				
	CHECK:	SBB				
CIP #:		2286				
FILE #:		2662				
BID SET:		TBD				
SHEET:		T16				
PAGE:		18 OF 30				
		Page 18 of 30				

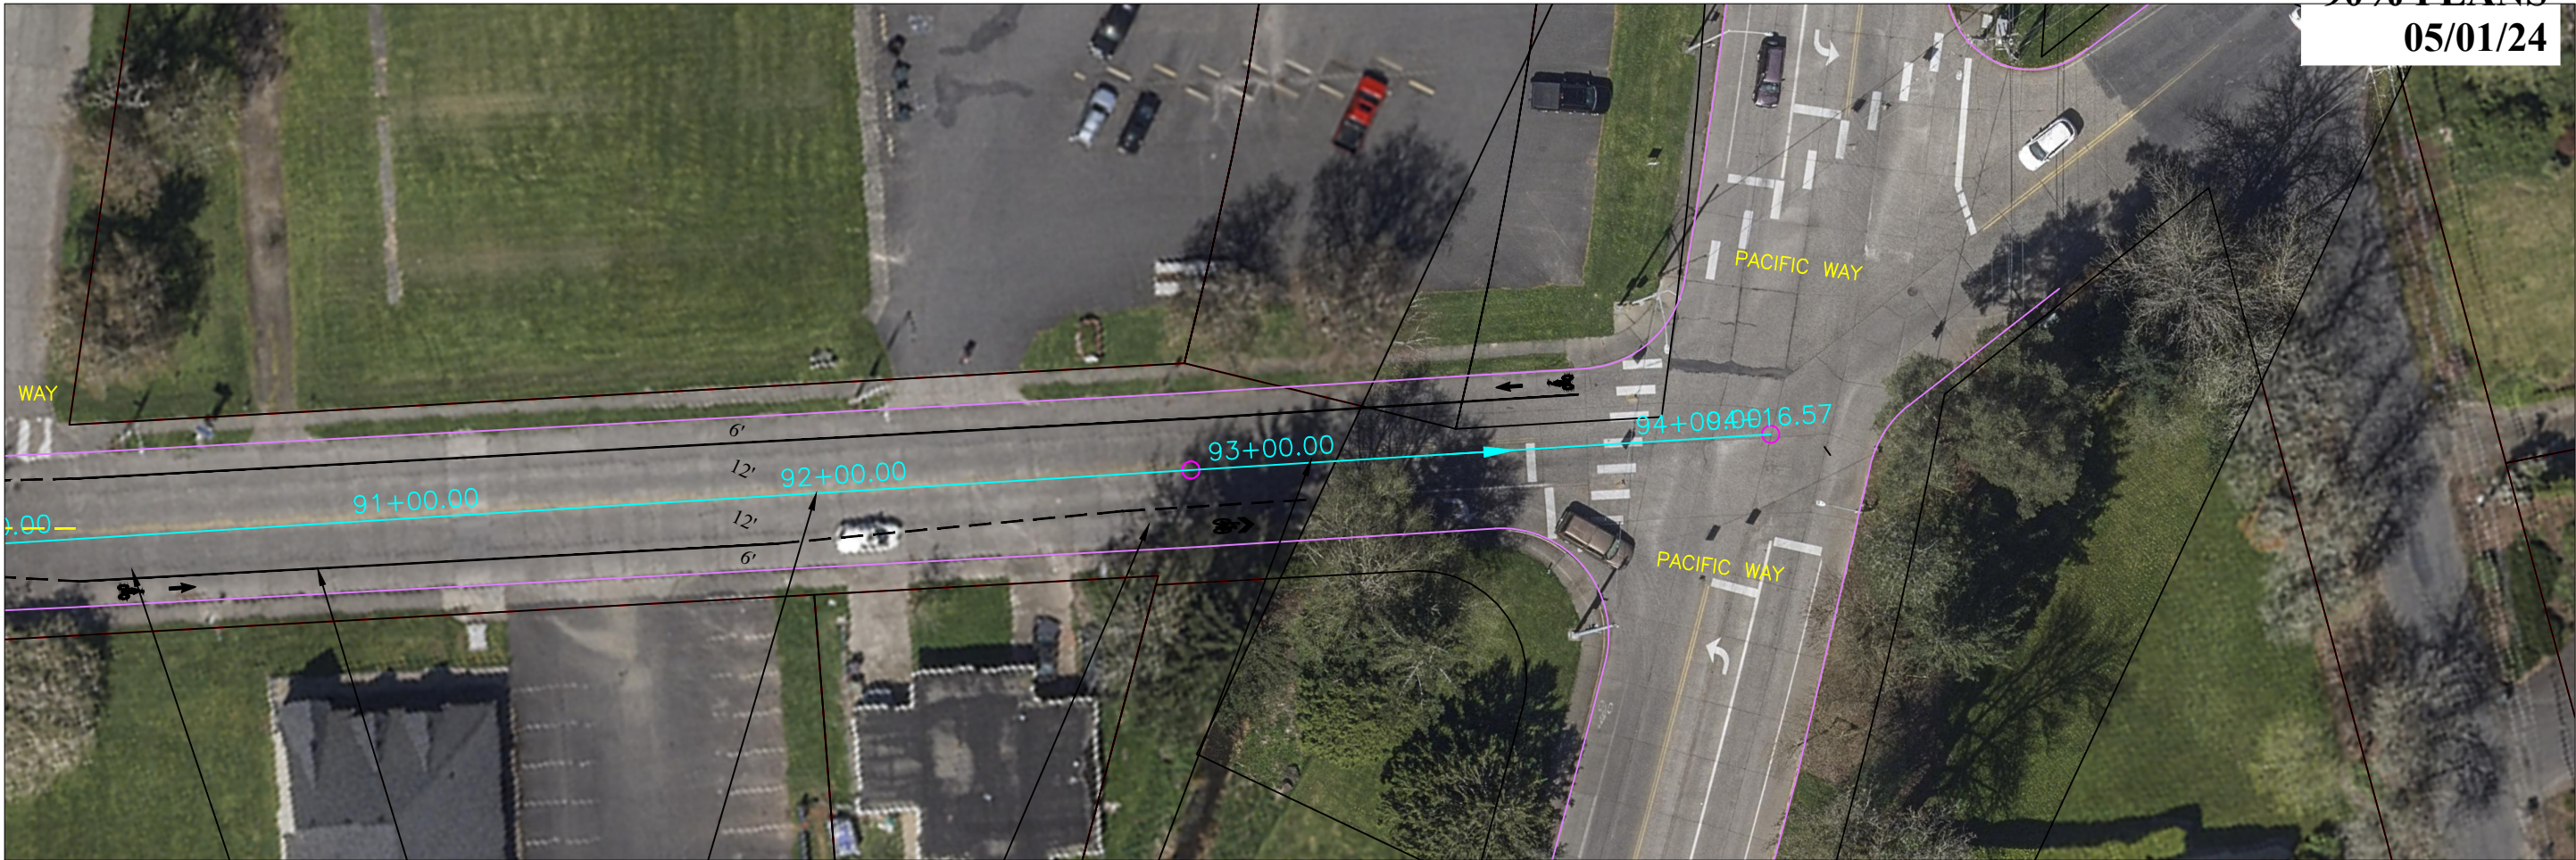

90% PLANS
05/01/24


PAVEMENT MARKING REMOVAL NOTES		
CALLOUT	DESCRIPTION	MEASUREMENT
R1	REMOVING PAINTED TRAFFIC MARKING	EACH
R2	REMOVING RAISED PAVEMENT MARKER	LINEAR FOOT
R3	REMOVING PAINTED LINE	LINEAR FOOT
R4	REMOVING PLASTIC LINE	LINEAR FOOT

PAVEMENT MARKING LEGEND		
CALLOUT	DESCRIPTION	WSDOT STANDARD PLAN
1	WIDE SOLID LANE LANE (WHITE)	M-20.10-04
2	DOUBLE CENTERLINE (YELLOW) - 4" GAP	M-20.10-04
3	WIDE SOLID LANE LINE (YELLOW)	M-20.10-04
4	WIDE DOTTED EXTENSION LINE	M-20.10-04
5	TYPE 1S (THROUGH) TRAFFIC ARROW	M-24.40-02
6	TYPE 3SR (THROUGH-RIGHT) TRAFFIC ARROW	M-24.40-02
7	DOTTED EXTENSION LINE (YELLOW, SINGLE)	M-24.40-02
8	BICYCLE LANE SYMBOL	M-9.50-02
9	TYPE 2SL (LEFT) TRAFFIC ARROW	M-24.40-02
10	PLASTIC CROSSWALK	M-15.10-02
11	PLASTIC STOP LINE	M-24.60-04
12	TYPE 2SR (RIGHT) TRAFFIC ARROW	M-24.40-02
13	SHARROW	M-24.40-02

City of Longview, Washington
TIB Complete Streets Project
30th Ave

CIP #: 2286
FILE #: 2662
BID SET: TBD
SHEET: T17
PAGE: 19 OF 30
Page 19 of 30

PREPARED BY	DESIGN: MAP	DATE
DRAWN: CDL	CDL	REVISION
CAD: CDL	SBB	
CHECK: SBB		
Jim Duschka Interim City Manager	Ken Hash Public Works Director	
Sam B. Barham City Engineer		

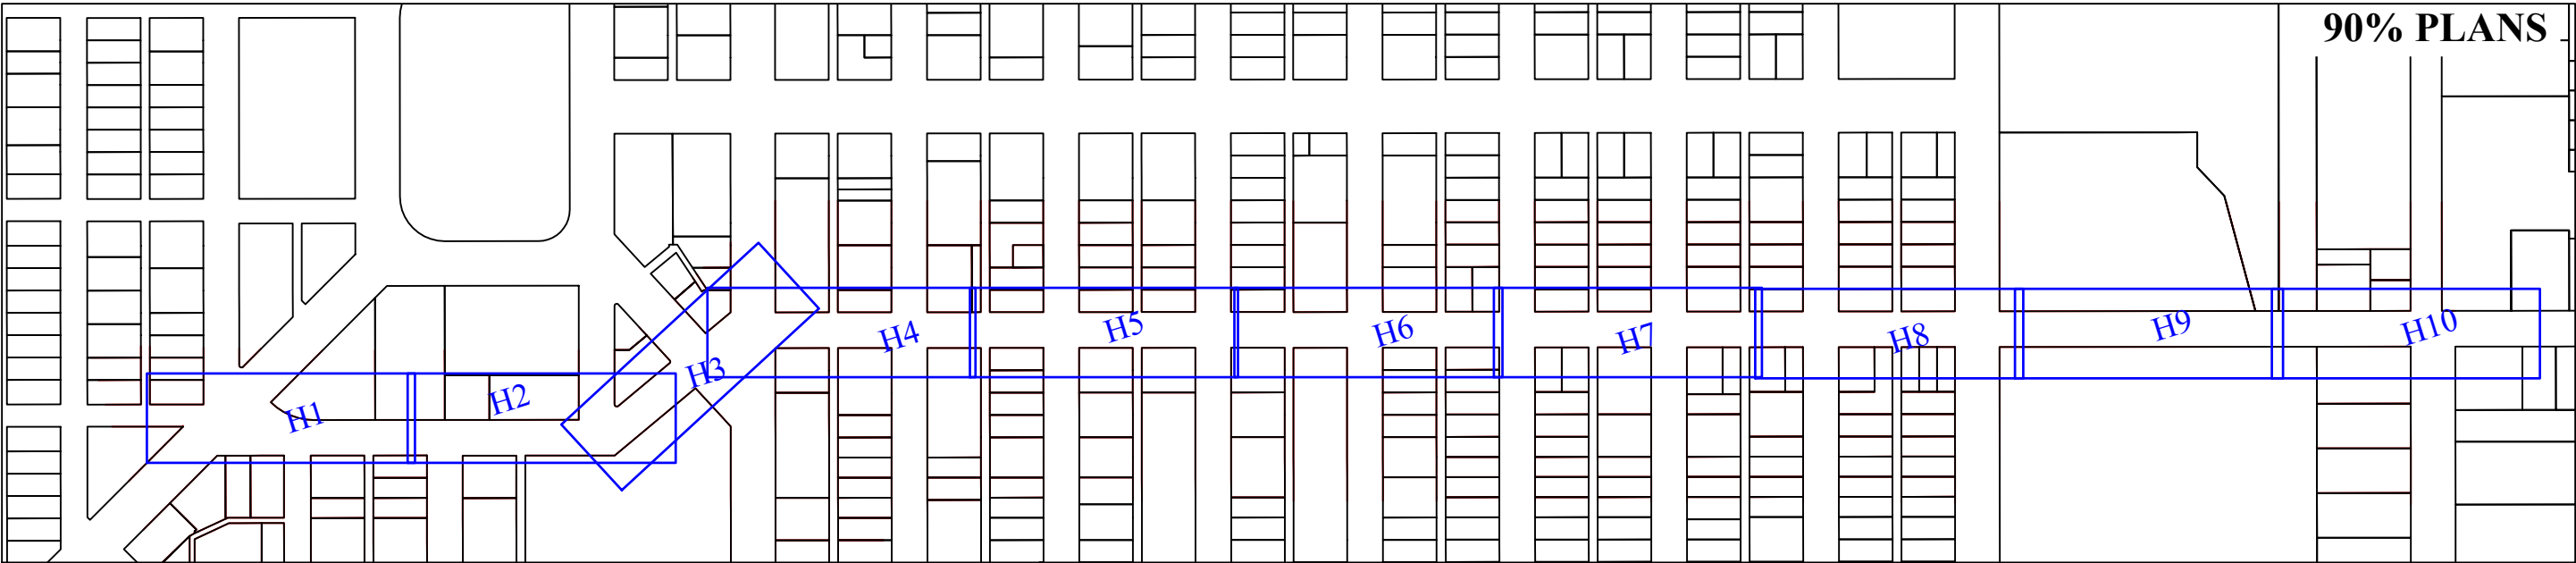

GENERAL NOTES:

- 1. The work on this project shall be in accordance with all applicable provisions of the construction contract. Project specifications refer to the latest edition of WSDOT's Standard Specifications for Road, Bridge, and Municipal Construction and the latest edition of the City of Longview Standard Plans and Specifications.
- 2. The plans do not show all existing utilities. The contractor shall request utility locates prior to beginning any excavation and protect existing utilities.
- 3. The intent of these drawings is to prescribe a complete work. Omission of details or work which are necessary to carry out the intent of the drawings shall not relieve the contractor from performing omitted work.
- 4. Any proposed alteratons by the contractor affecting the requirements and/or information in these drawings shall be submitted in writing and will require approval of the engineer and inspector. Shop drawings shall be required as directed by the City of Longview.
- 5. All areas disturbed during construction shall be restored to the original "pre-construction" state or better prior to acceptance.
- 6. All pavement markings and signage shall meet the latest edition of the MUTCD.
- 7. All sign locations are showing as approximate. Contractor shall verify final placement with City prior to placement.

PAVEMENT MARKING REMOVAL NOTES		
CALLOUT	DESCRIPTION	MEASUREMENT
R1	REMOVING PLASTIC TRAFFIC MARKING	EACH
R2	REMOVING RAISED PAVEMENT MARKER	LINEAR FOOT
R3	REMOVING PAINTED LINE	LINEAR FOOT
R4	REMOVING PLASTIC LINE	LINEAR FOOT

PAVEMENT MARKING LEGEND		
CALLOUT	DESCRIPTION	WSDOT STANDARD PLAN
1	WIDE SOLID LANE LANE (WHITE)	M-20.10-04
2	DOUBLE CENTERLINE (YELLOW) – 4” GAP	M-20.10-04
3	WIDE SOLID LANE LINE (YELLOW)	M-20.10-04
4	WIDE DOTTED EXTENSION LINE	M-20.10-04
5	TYPE 1S (THROUGH) TRAFFIC ARROW	M-24.40-02
6	TYPE 3SR (THROUGH-RIGHT) TRAFFIC ARROW	M-24.40-02
7	DOTTED EXTENSION LINE (YELLOW, SINGLE)	M-24.40-02
8	BICYCLE LANE SYMBOL	M-9.50-02
9	TYPE 2SL (LEFT) TRAFFIC ARROW	M-24.40-02
10	PLASTIC CROSSWALK	M-15.10-02
11	PLASTIC STOP LINE	M-24.60-04
12	TYPE 2SR (RIGHT) TRAFFIC ARROW	M-24.40-02
13	SHARROW	M-24.40-02

DATE

REVISION

PREPARED BY

DESIGN: MAP

DRAWN: CDL

CAD: CDL

CHECK: SBB

Jim Duscha
Interim City Manager

Ken Hash
Public Works Director

Sam B. Barham, P.E.
City Engineer

City of Longview, Washington
2023 Complete Streets Program
Hudson Street


CIP #: 2282

FILE #: C116

BID SET: TBD

SHEET:
H0

PAGE:
20 OF 30
Page 20 of 30

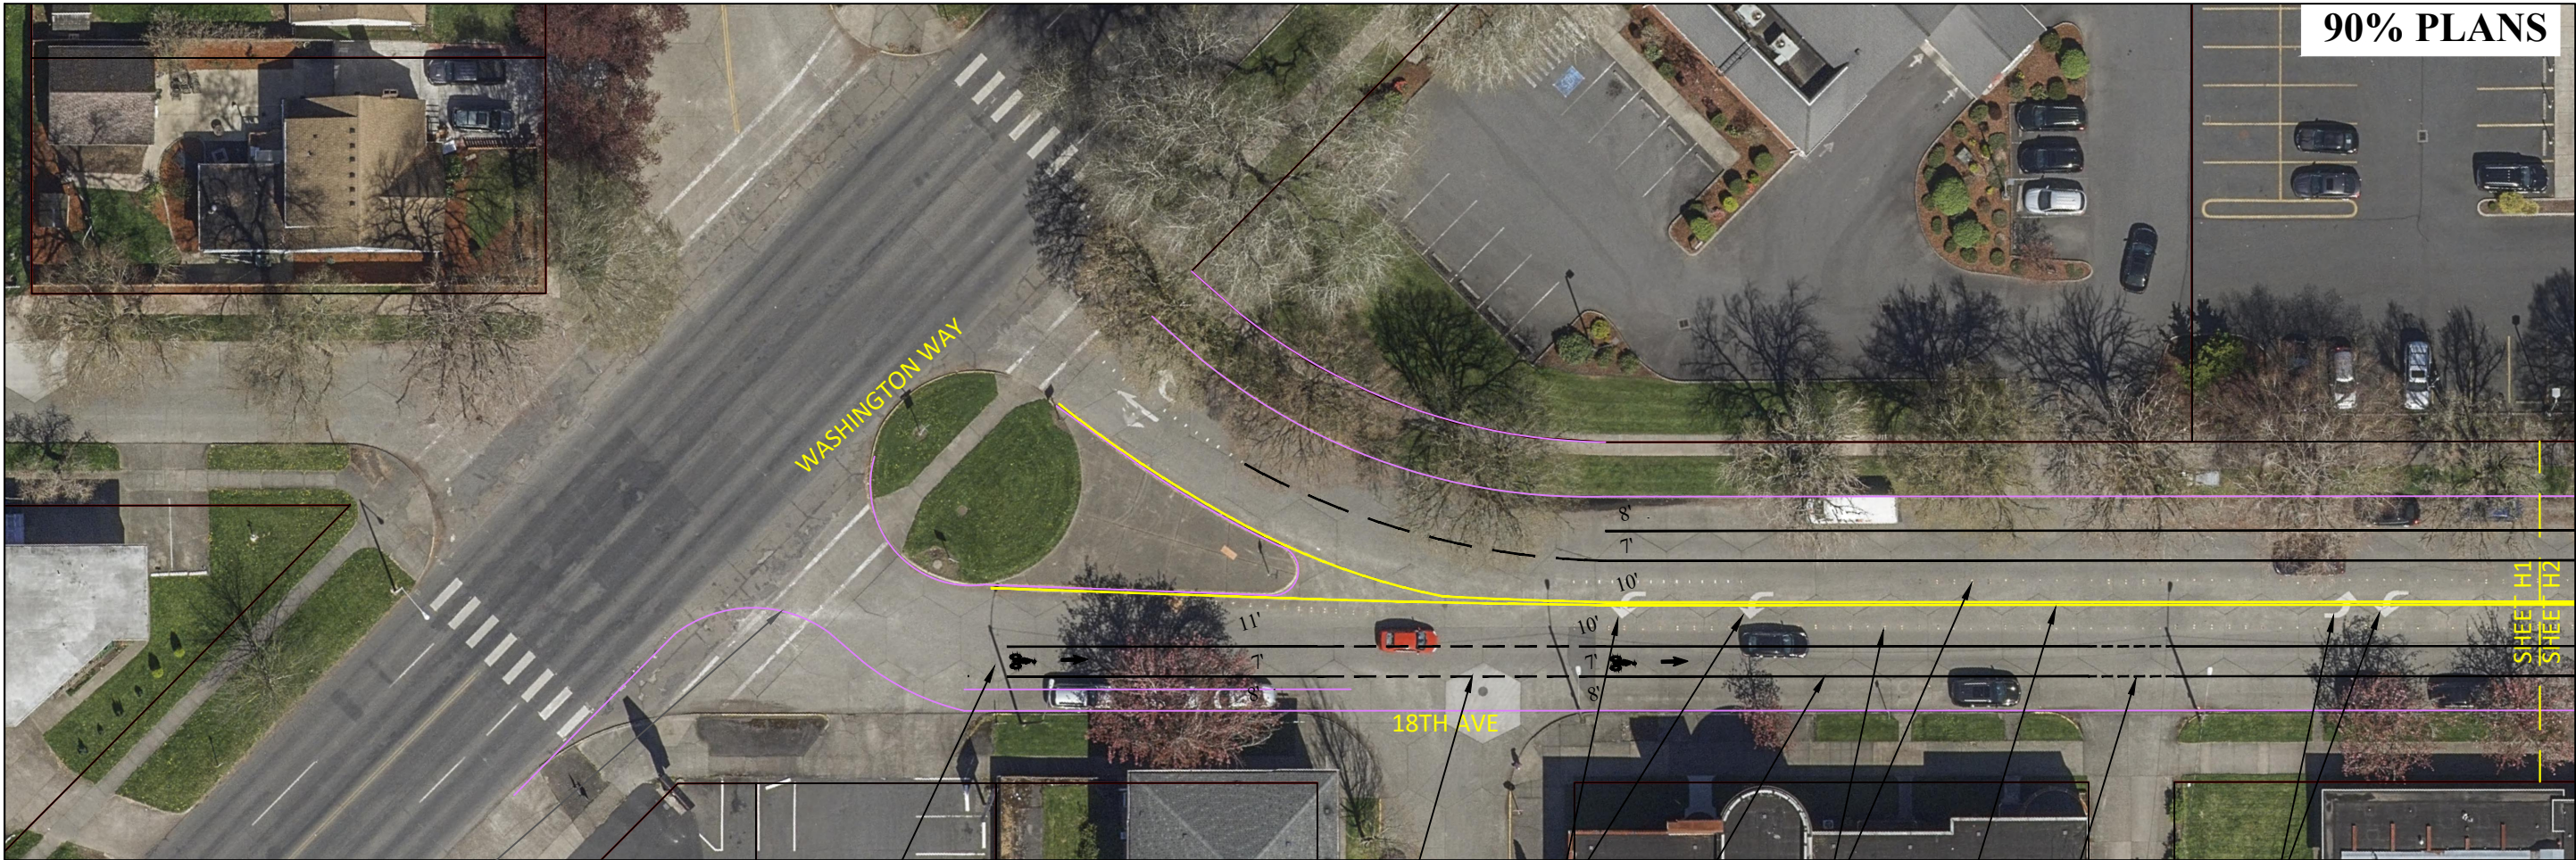

PROPOSED CURB
LOCATION VIA RRFB
PROJECT

PAVEMENT MARKING REMOVAL NOTES		
CALLOUT	DESCRIPTION	MEASUREMENT
R1	REMOVING PLASTIC TRAFFIC MARKING	EACH
R2	REMOVING RAISED PAVEMENT MARKER	LINEAR FOOT
R3	REMOVING PAINTED LINE	LINEAR FOOT
R4	REMOVING PLASTIC LINE	LINEAR FOOT

PAVEMENT MARKING LEGEND		
CALLOUT	DESCRIPTION	WSDOT STANDARD PLAN
1	WIDE SOLID LANE LANE (WHITE)	M-20.10-04
2	DOUBLE CENTERLINE (YELLOW) - 4" GAP	M-20.10-04
3	WIDE SOLID LANE LINE (YELLOW)	M-20.10-04
4	WIDE DOTTED EXTENSION LINE	M-20.10-04
5	TYPE 1S (THROUGH) TRAFFIC ARROW	M-24.40-02
6	TYPE 3SR (THROUGH-RIGHT) TRAFFIC ARROW	M-24.40-02
7	DOTTED EXTENSION LINE (YELLOW, SINGLE)	M-24.40-02
8	BICYCLE LANE SYMBOL	M-9.50-02
9	TYPE 2SL (LEFT) TRAFFIC ARROW	M-24.40-02
10	PLASTIC CROSSWALK	M-15.10-02
11	PLASTIC STOP LINE	M-24.60-04
12	TYPE 2SR (RIGHT) TRAFFIC ARROW	M-24.40-02
13	SHARROW	M-24.40-02

City of Longview, Washington

2023 Complete Streets Program

Hudson Street

CIP #: 2282

FILE #: C116

BID SET: TBD

SHEET: H1

PAGE: 21 OF 30

PREPARED BY: Jim Duscha
Interim City Manager

DESIGN: MAP

DRAWN: CDL

CAD: CDL


CHECK: SBB

REVISION

DATE

City of Longview, Washington
2023 Complete Streets Program
Hudson Street

CIP #: 2282
FILE #: C116
BID SET: TBD
SHEET: H1

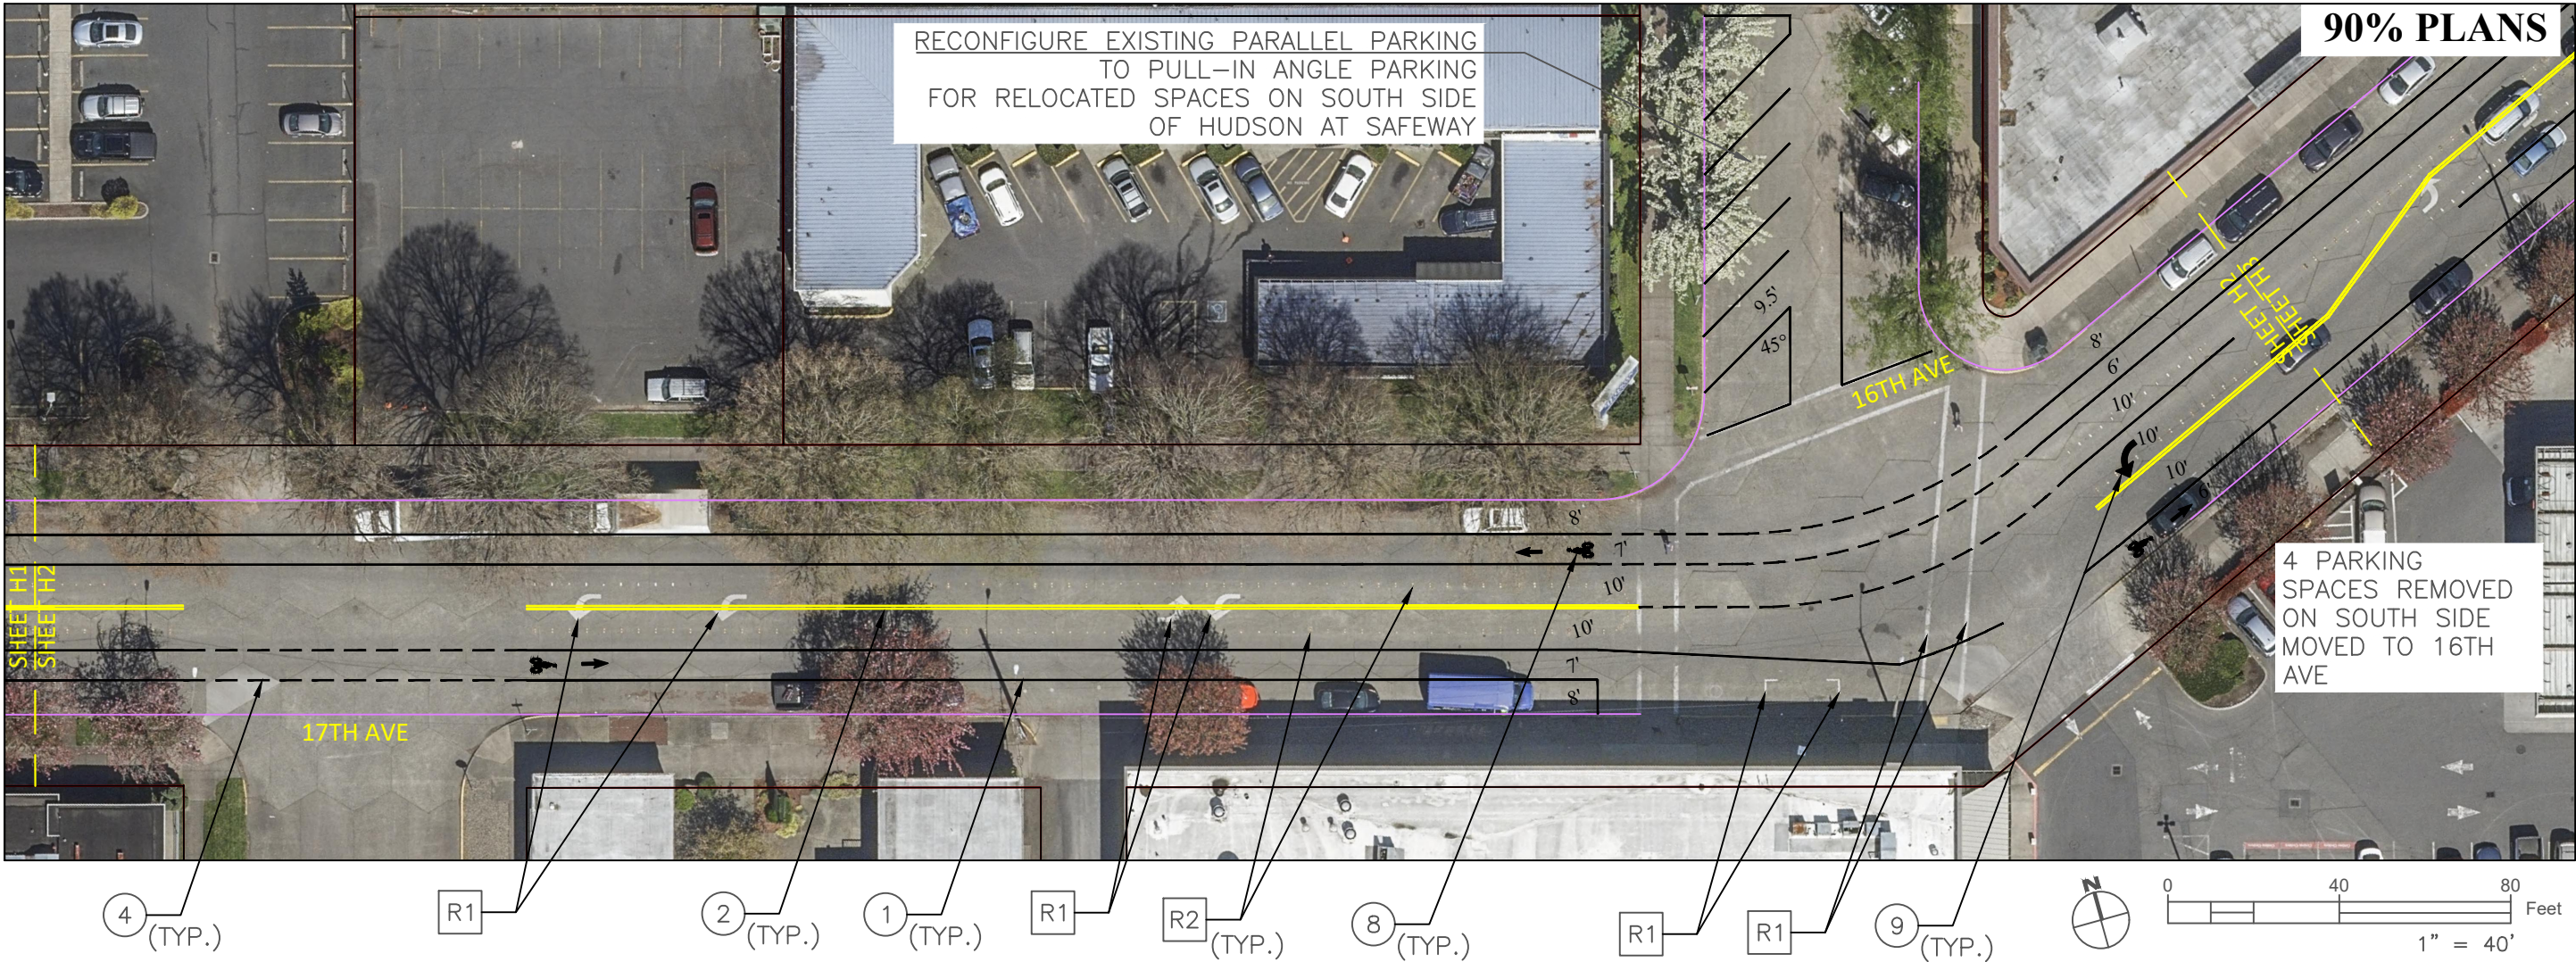

PAVEMENT MARKING REMOVAL NOTES		
CalloUT	DEscriPtion	MEASurEmEnt
R1	REMOVING PLASTIC TRAFFIC MARKING	EACH
R2	REMOVING RAISED PAVEMENT MARKER	LINEAR FOOT
R3	REMOVING PAINTED LINE	LINEAR FOOT
R4	REMOVING PLASTIC LINE	LINEAR FOOT

PAVEMENT MARKING LEGEND		
CalloUT	DEscriPtion	WSDOT STANDARD PLAN
1	WIDE SOLID LANE LANE (WHITE)	M-20.10-04
2	DOUBLE CENTERLINE (YELLOW) - 4" GAP	M-20.10-04
3	WIDE SOLID LANE LINE (YELLOW)	M-20.10-04
4	WIDE DOTTED EXTENSION LINE	M-20.10-04
5	TYPE 1S (THROUGH) TRAFFIC ARROW	M-24.40-02
6	TYPE 3SR (THROUGH-RIGHT) TRAFFIC ARROW	M-24.40-02
7	DOTTED EXTENSION LINE (YELLOW, SINGLE)	M-24.40-02
8	BICYCLE LANE SYMBOL	M-9.50-02
9	TYPE 2SL (LEFT) TRAFFIC ARROW	M-24.40-02
10	PLASTIC CROSSWALK	M-15.10-02
11	PLASTIC STOP LINE	M-24.60-04
12	TYPE 2SR (RIGHT) TRAFFIC ARROW	M-24.40-02
13	SHARROW	M-24.40-02

DATE

REVISION

PREPARED BY

DESIGN: MAP

Jim Duschka
Interim City Manager

CDL

CDL

Ken Hash
Public Works Director

CDL

CDL

Sam B. Barham, P.E.
City Engineer

SBB

CHECK:

City of Longview, Washington

2023 Complete Streets Program

Hudson Street

CIP #: 2282


FILE #: C116

BID SET: TBD

SHEET:
H2

PAGE:
22 OF 30

Page 22 of 30

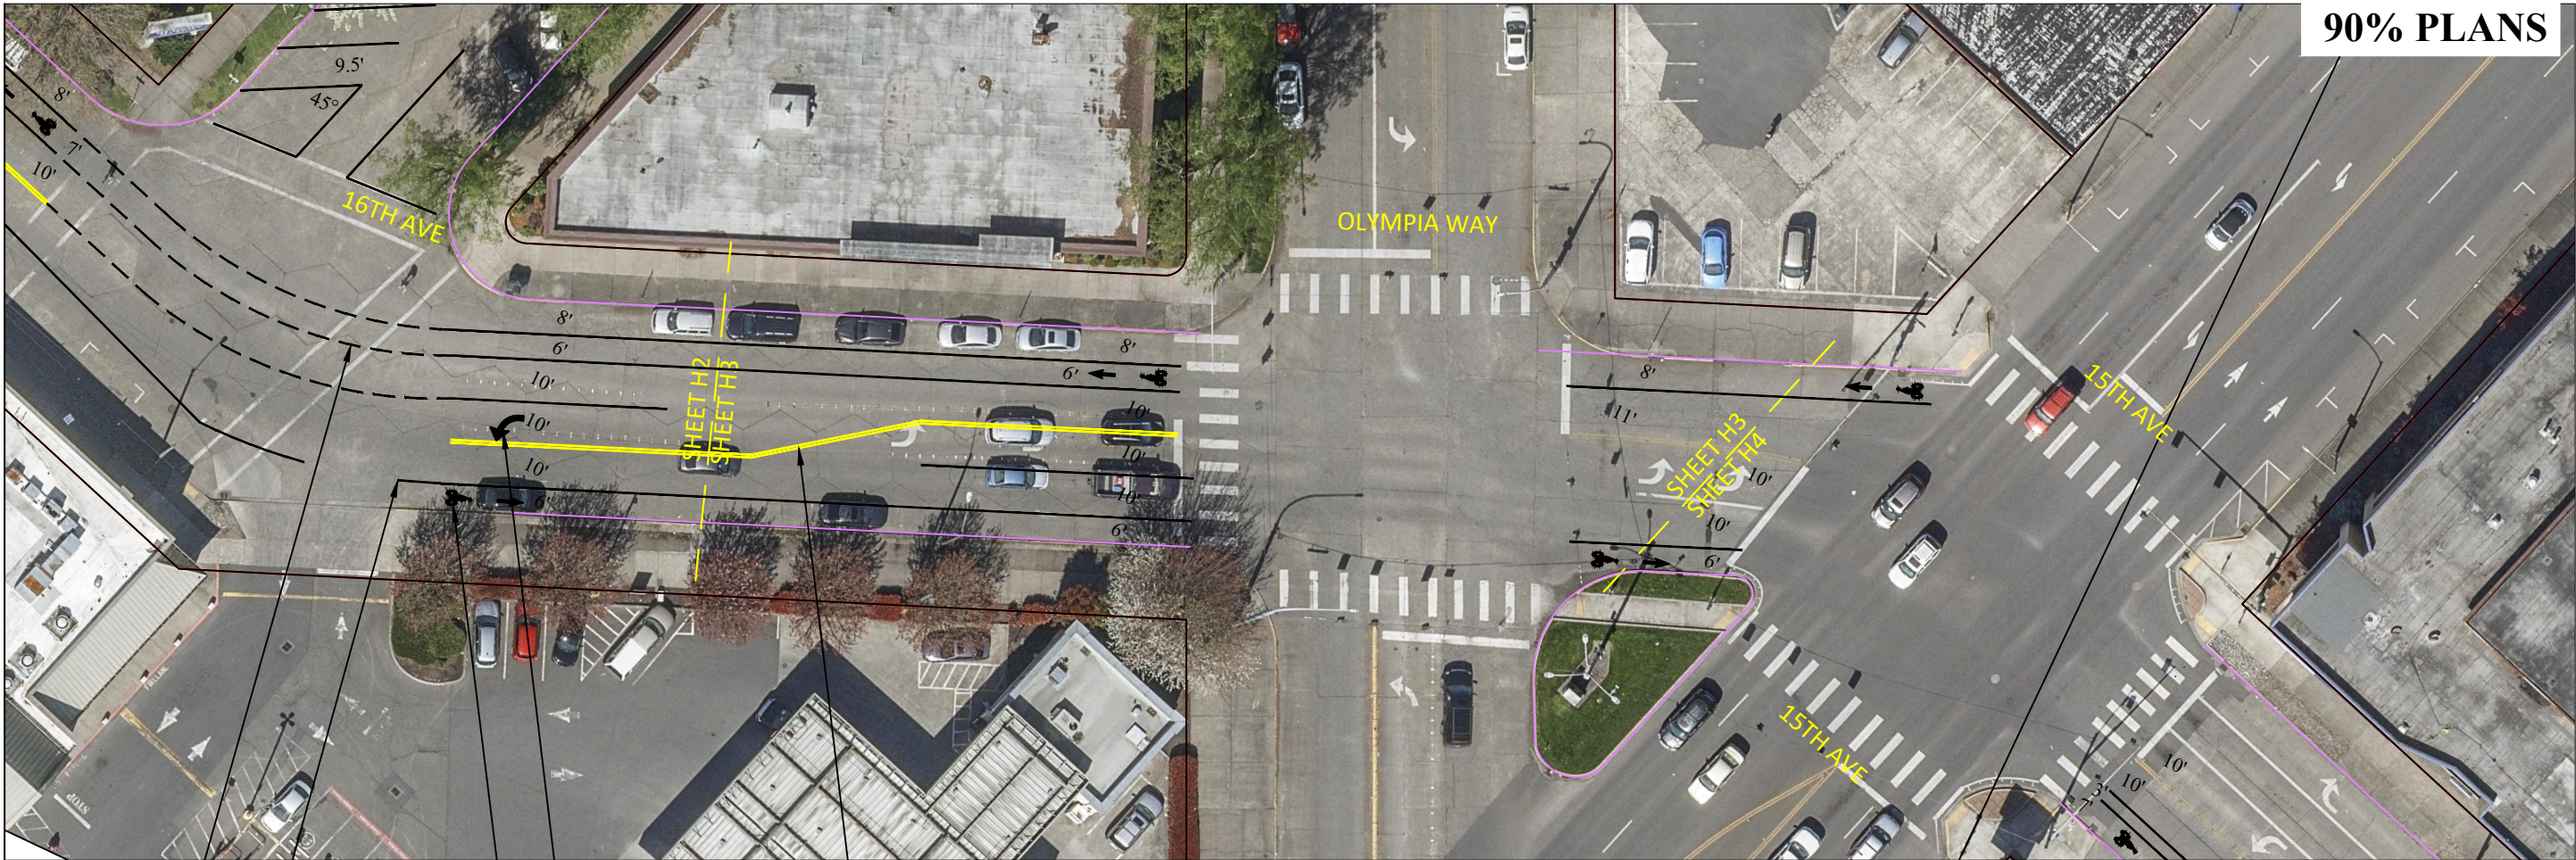

90% PLANS

- 4 (TYP.)
- 1 (TYP.)
- 9 (TYP.)
- 8 (TYP.)
- 2 (TYP.)

PAVEMENT MARKING REMOVAL NOTES		
CALLOUT	DESCRIPTION	MEASUREMENT
R1	REMOVING PLASTIC TRAFFIC MARKING	EACH
R2	REMOVING RAISED PAVEMENT MARKER	LINEAR FOOT
R3	REMOVING PAINTED LINE	LINEAR FOOT
R4	REMOVING PLASTIC LINE	LINEAR FOOT

PAVEMENT MARKING LEGEND		
CALLOUT	DESCRIPTION	WSDOT STANDARD PLAN
1	WIDE SOLID LANE LANE (WHITE)	M-20.10-04
2	DOUBLE CENTERLINE (YELLOW) - 4" GAP	M-20.10-04
3	WIDE SOLID LANE LINE (YELLOW)	M-20.10-04
4	WIDE DOTTED EXTENSION LINE	M-20.10-04
5	TYPE 1S (THROUGH) TRAFFIC ARROW	M-24.40-02
6	TYPE 3SR (THROUGH-RIGHT) TRAFFIC ARROW	M-24.40-02
7	DOTTED EXTENSION LINE (YELLOW, SINGLE)	M-24.40-02
8	BICYCLE LANE SYMBOL	M-9.50-02
9	TYPE 2SL (LEFT) TRAFFIC ARROW	M-24.40-02
10	PLASTIC CROSSWALK	M-15.10-02
11	PLASTIC STOP LINE	M-24.60-04
12	TYPE 2SR (RIGHT) TRAFFIC ARROW	M-24.40-02
13	SHARROW	M-24.40-02

DATE

REVISION

PREPARED BY

DESIGN: MAP

DRAWN: CDL

CAD: CDL

CHECK: SBB

Jim Duschka
Interim City Manager

Ken Hash
Public Works Director

Sam B. Barham, P.E.
City Engineer

City of Longview, Washington

2023 Complete Streets Program

Hudson Street

CIP #: 2282


FILE #: C116

BID SET: TBD

SHEET:
H3

PAGE:
23 OF 30

Page 23 of 30

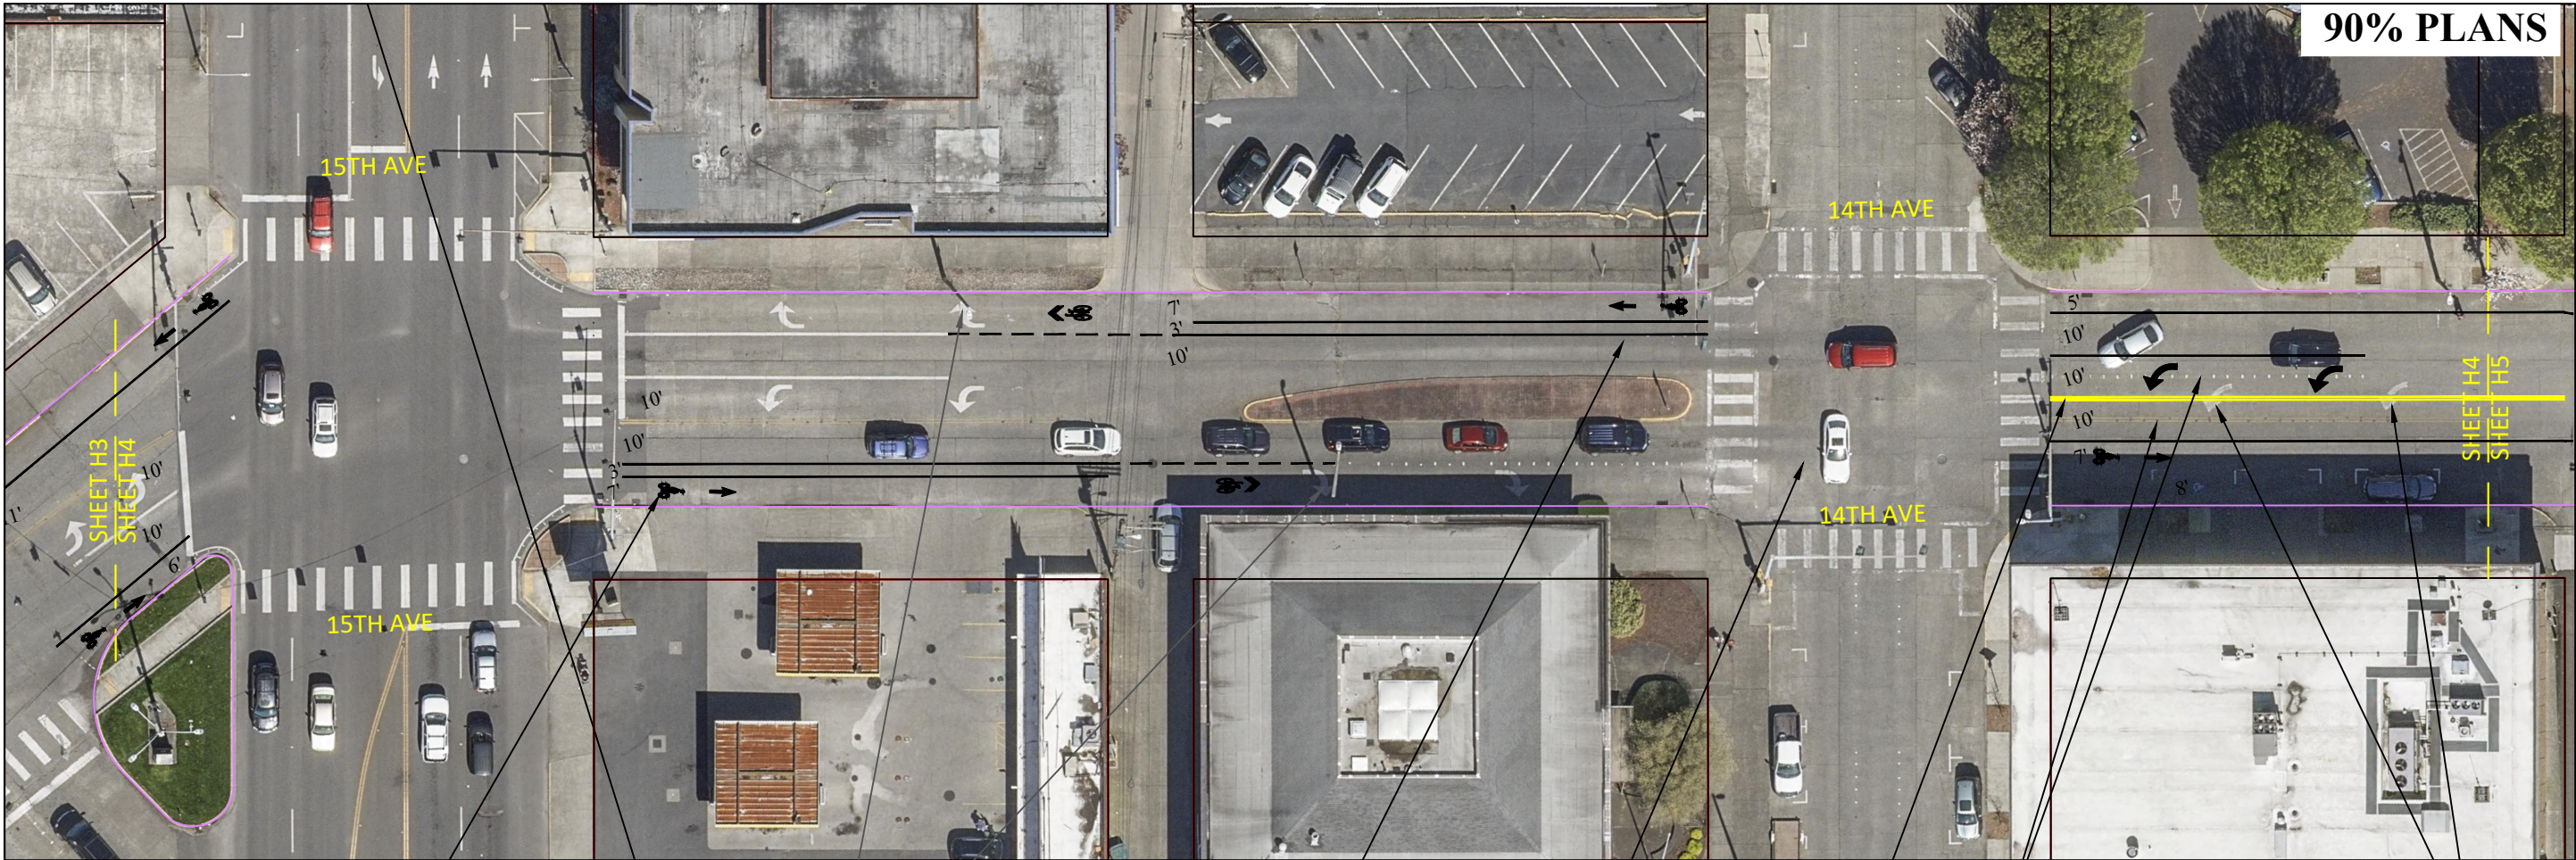

8 (TYP.)
RIGHT TURN LANES
CONVERTED TO BIKE LANES
THROUGH THIS BLOCK ON
BOTH SIDES


1 (TYP.)

4 (TYP.)

2 (TYP.)

R2 (TYP.)

R1

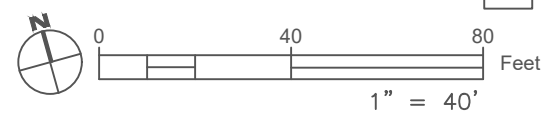

PAVEMENT MARKING REMOVAL NOTES		
CALLOUT	DESCRIPTION	MEASUREMENT
R1	REMOVING PLASTIC TRAFFIC MARKING	EACH
R2	REMOVING RAISED PAVEMENT MARKER	LINEAR FOOT
R3	REMOVING PAINTED LINE	LINEAR FOOT
R4	REMOVING PLASTIC LINE	LINEAR FOOT

PAVEMENT MARKING LEGEND		
CALLOUT	DESCRIPTION	WSDOT STANDARD PLAN
1	WIDE SOLID LANE LANE (WHITE)	M-20.10-04
2	DOUBLE CENTERLINE (YELLOW) - 4" GAP	M-20.10-04
3	WIDE SOLID LANE LINE (YELLOW)	M-20.10-04
4	WIDE DOTTED EXTENSION LINE	M-20.10-04
5	TYPE 1S (THROUGH) TRAFFIC ARROW	M-24.40-02
6	TYPE 3SR (THROUGH-RIGHT) TRAFFIC ARROW	M-24.40-02
7	DOTTED EXTENSION LINE (YELLOW, SINGLE)	M-24.40-02
8	BICYCLE LANE SYMBOL	M-9.50-02
9	TYPE 2SL (LEFT) TRAFFIC ARROW	M-24.40-02
10	PLASTIC CROSSWALK	M-15.10-02
11	PLASTIC STOP LINE	M-24.60-04
12	TYPE 2SR (RIGHT) TRAFFIC ARROW	M-24.40-02
13	SHARROW	M-24.40-02

DATE		REVISION		PREPARED BY	
				DESIGN: MAP	
				DRAWN: CDL	
				CAD: CDL	
				CHECK: SBB	

City of Longview, Washington

2023 Complete Streets Program

Hudson Street

CIP #: 2282

FILE #: C116

BID SET: TBD


SHEET:

H4

PAGE:

24 OF 30

Page 24 of 30

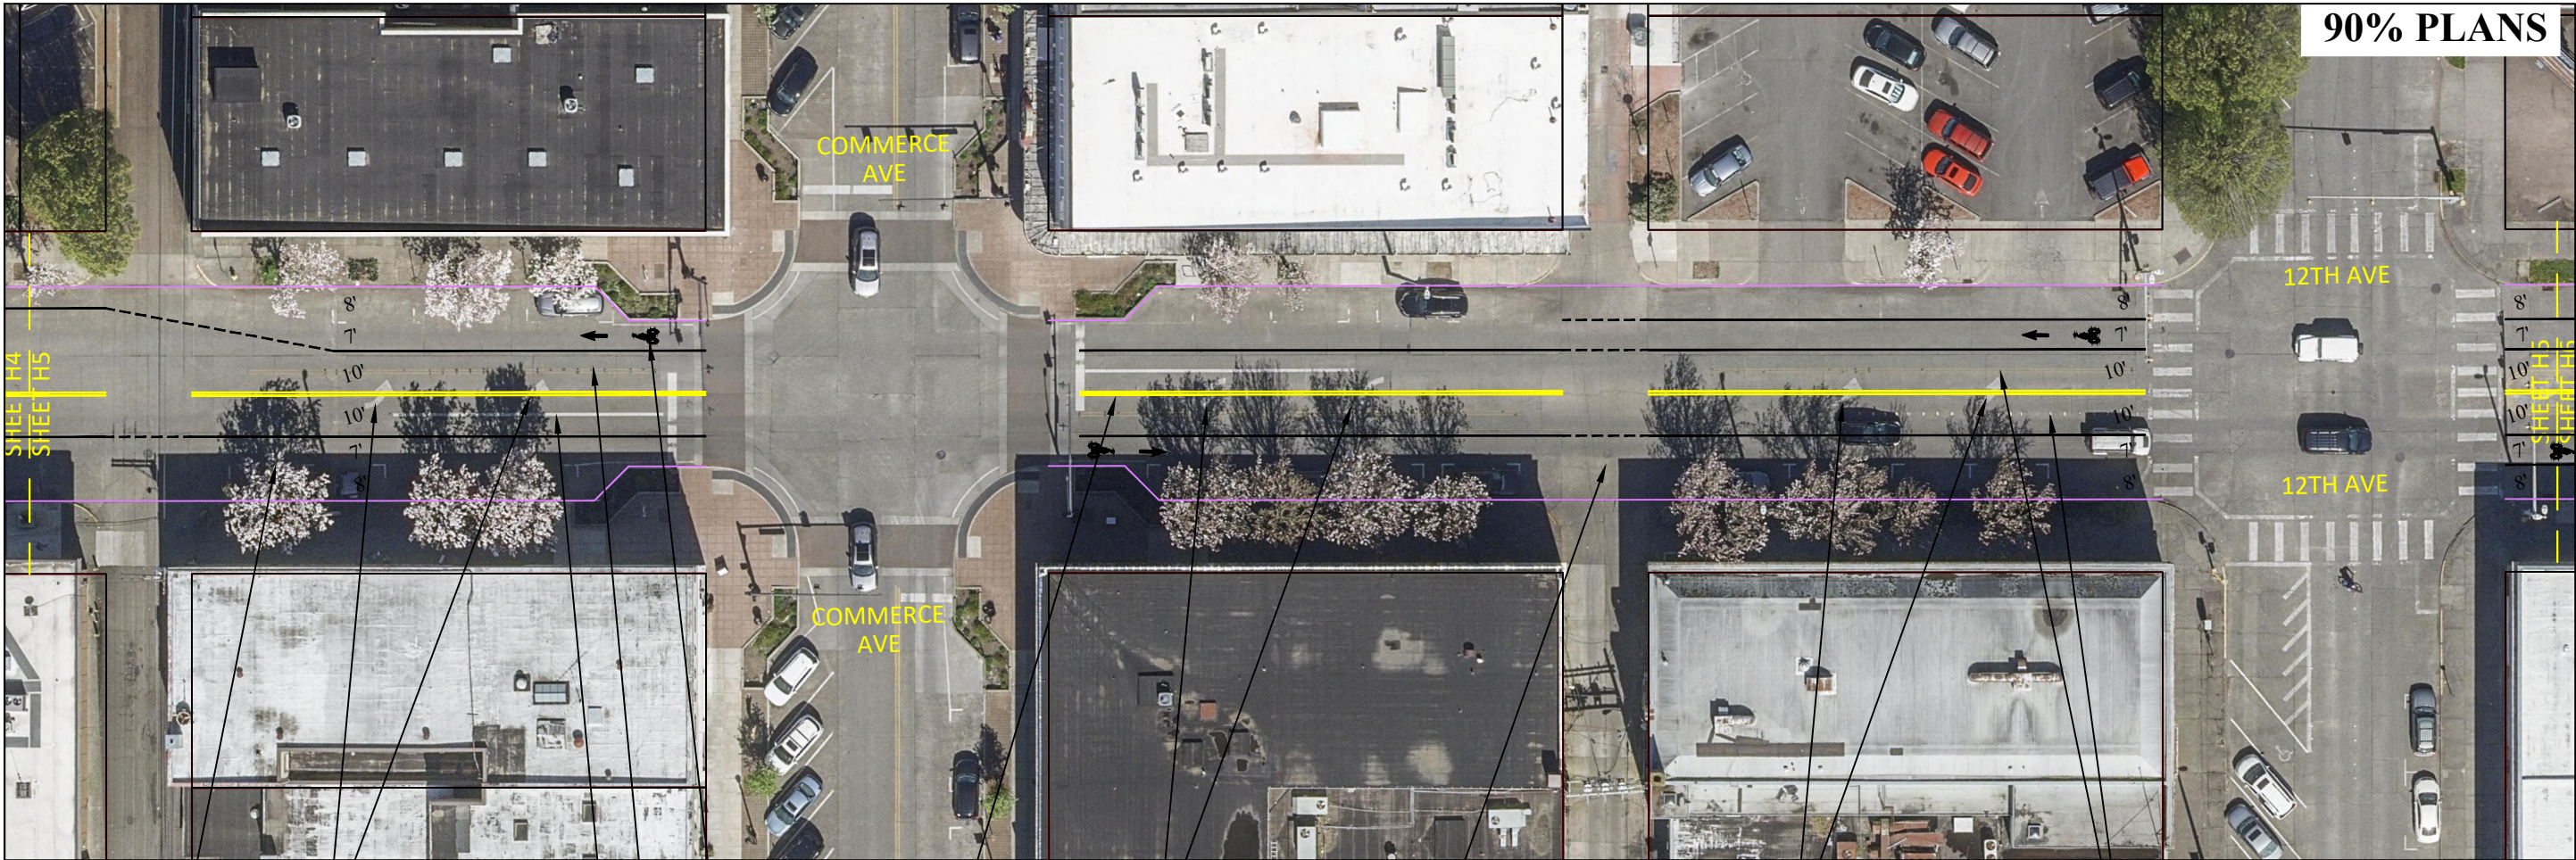

90% PLANS

PAVEMENT MARKING REMOVAL NOTES		
CALLOUT	DESCRIPTION	MEASUREMENT
R1	REMOVING PLASTIC TRAFFIC MARKING	EACH
R2	REMOVING RAISED PAVEMENT MARKER	LINEAR FOOT
R3	REMOVING PAINTED LINE	LINEAR FOOT
R4	REMOVING PLASTIC LINE	LINEAR FOOT

PAVEMENT MARKING LEGEND		
CALLOUT	DESCRIPTION	WSDOT STANDARD PLAN
1	WIDE SOLID LANE LANE (WHITE)	M-20.10-04
2	DOUBLE CENTERLINE (YELLOW) - 4" GAP	M-20.10-04
3	WIDE SOLID LANE LINE (YELLOW)	M-20.10-04
4	WIDE DOTTED EXTENSION LINE	M-20.10-04
5	TYPE 1S (THROUGH) TRAFFIC ARROW	M-24.40-02
6	TYPE 3SR (THROUGH-RIGHT) TRAFFIC ARROW	M-24.40-02
7	DOTTED EXTENSION LINE (YELLOW, SINGLE)	M-24.40-02
8	BICYCLE LANE SYMBOL	M-9.50-02
9	TYPE 2SL (LEFT) TRAFFIC ARROW	M-24.40-02
10	PLASTIC CROSSWALK	M-15.10-02
11	PLASTIC STOP LINE	M-24.60-04
12	TYPE 2SR (RIGHT) TRAFFIC ARROW	M-24.40-02
13	SHARROW	M-24.40-02

City of Longview, Washington

2023 Complete Streets Program

Hudson Street

CIP #: 2282

FILE #: C116

BID SET: TBD

SHEET: H5

PAGE: 25 OF 30

PREPARED BY: Jim Duscha
Interim City Manager

DESIGN: MAP


DRAWN: CDL

CAD: CDL

CHECK: SBB

REVISION

DATE

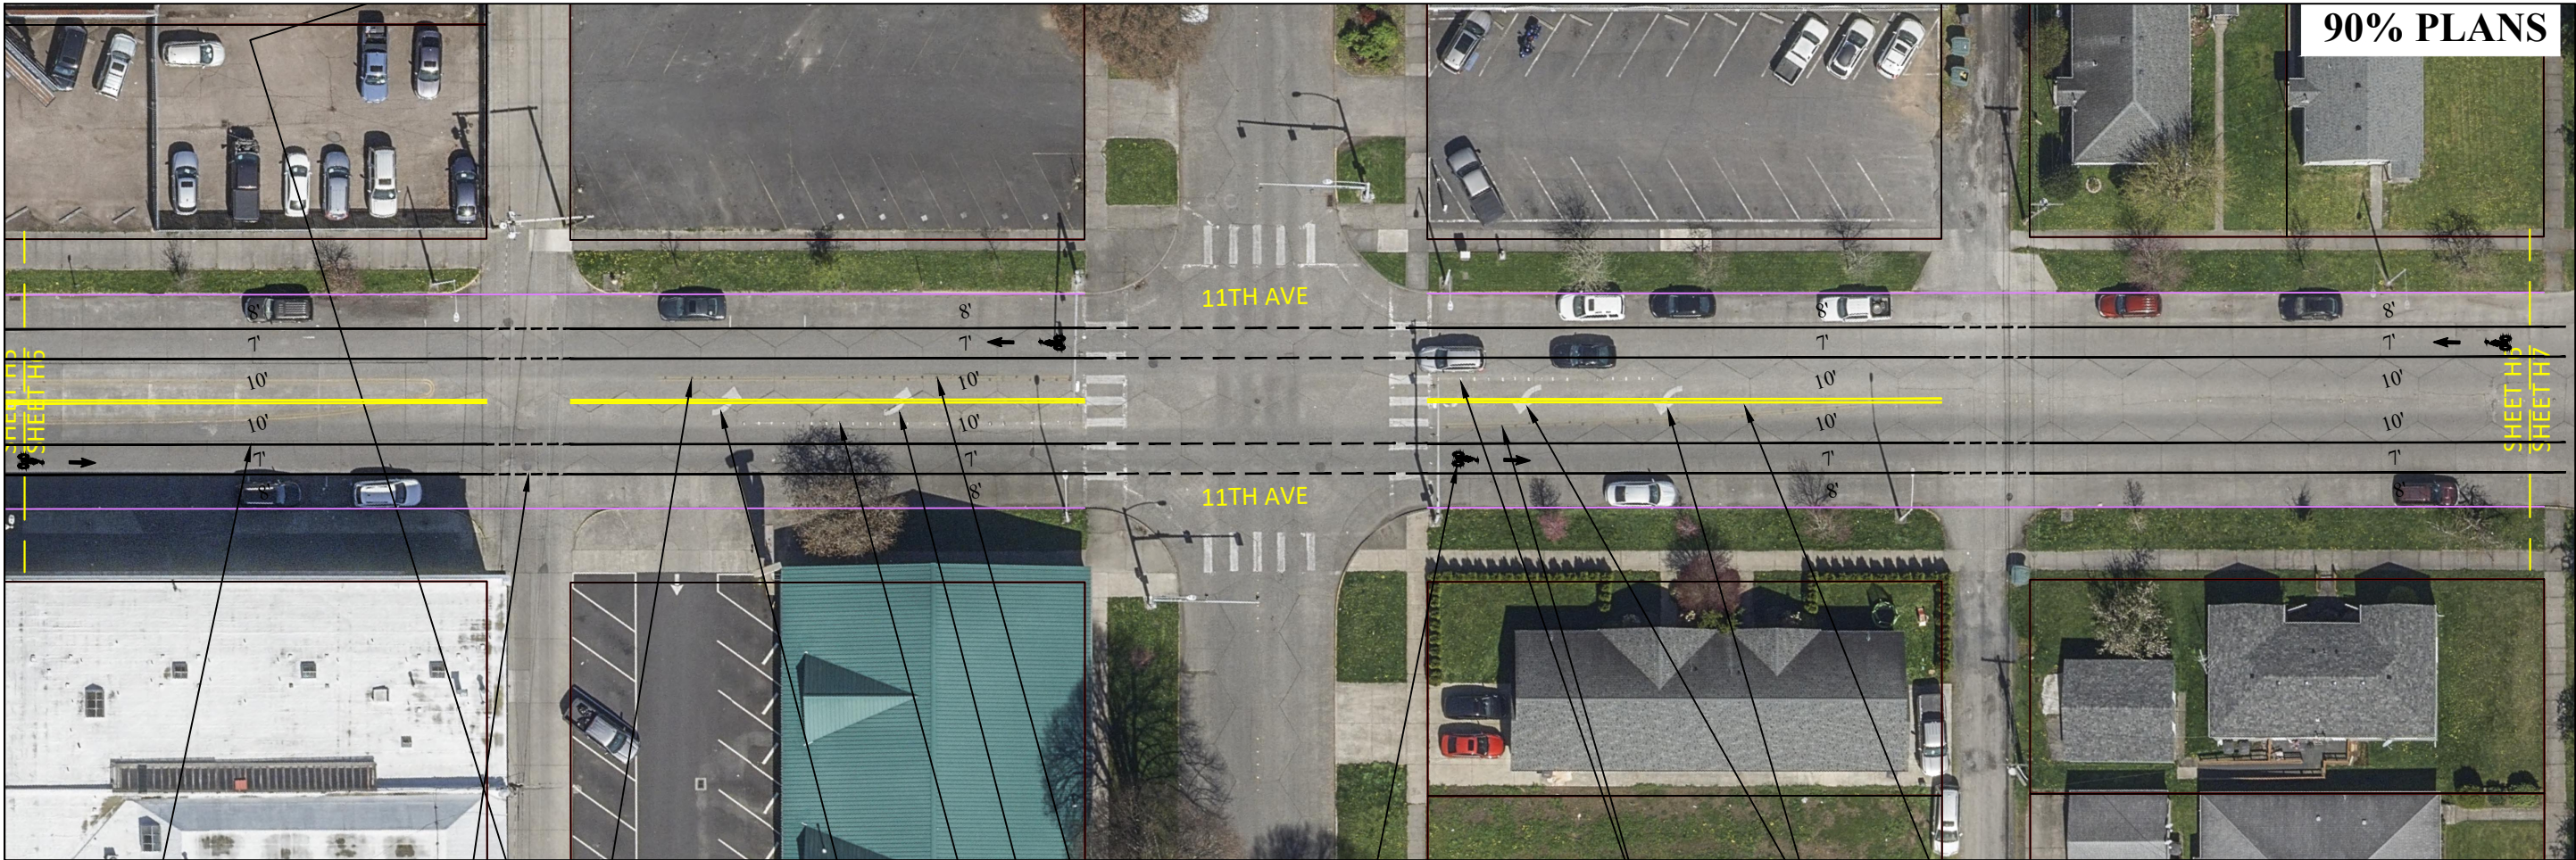

90% PLANS

PAVEMENT MARKING REMOVAL NOTES		
CALLOUT	DESCRIPTION	MEASUREMENT
R1	REMOVING PLASTIC TRAFFIC MARKING	EACH
R2	REMOVING RAISED PAVEMENT MARKER	LINEAR FOOT
R3	REMOVING PAINTED LINE	LINEAR FOOT
R4	REMOVING PLASTIC LINE	LINEAR FOOT

PAVEMENT MARKING LEGEND		
CALLOUT	DESCRIPTION	WSDOT STANDARD PLAN
1	WIDE SOLID LANE LANE (WHITE)	M-20.10-04
2	DOUBLE CENTERLINE (YELLOW) - 4" GAP	M-20.10-04
3	WIDE SOLID LANE LINE (YELLOW)	M-20.10-04
4	WIDE DOTTED EXTENSION LINE	M-20.10-04
5	TYPE 1S (THROUGH) TRAFFIC ARROW	M-24.40-02
6	TYPE 3SR (THROUGH-RIGHT) TRAFFIC ARROW	M-24.40-02
7	DOTTED EXTENSION LINE (YELLOW, SINGLE)	M-24.40-02
8	BICYCLE LANE SYMBOL	M-9.50-02
9	TYPE 2SL (LEFT) TRAFFIC ARROW	M-24.40-02
10	PLASTIC CROSSWALK	M-15.10-02
11	PLASTIC STOP LINE	M-24.60-04
12	TYPE 2SR (RIGHT) TRAFFIC ARROW	M-24.40-02
13	SHARROW	M-24.40-02

City of Longview, Washington

2023 Complete Streets Program

Hudson Street

PREPARED BY: Jim Duscha
Interim City Manager

DESIGN: MAP

DRAWN: CDL

CAD: CDL

CHECK: SBB

REVISION

DATE

CIP #: 2282

FILE #: C116

BID SET: TBD

SHEET: H6

PAGE: 26 OF 30

City of Longview, Washington
2023 Complete Streets Program
Hudson Street

PREPARED BY: Jim Duscha
Interim City Manager

DESIGN: MAP

DRAWN: CDL

CAD: CDL

CHECK: SBB

REVISION

DATE


CIP #: 2282

FILE #: C116

BID SET: TBD

SHEET: H6


PAGE: 26 OF 30

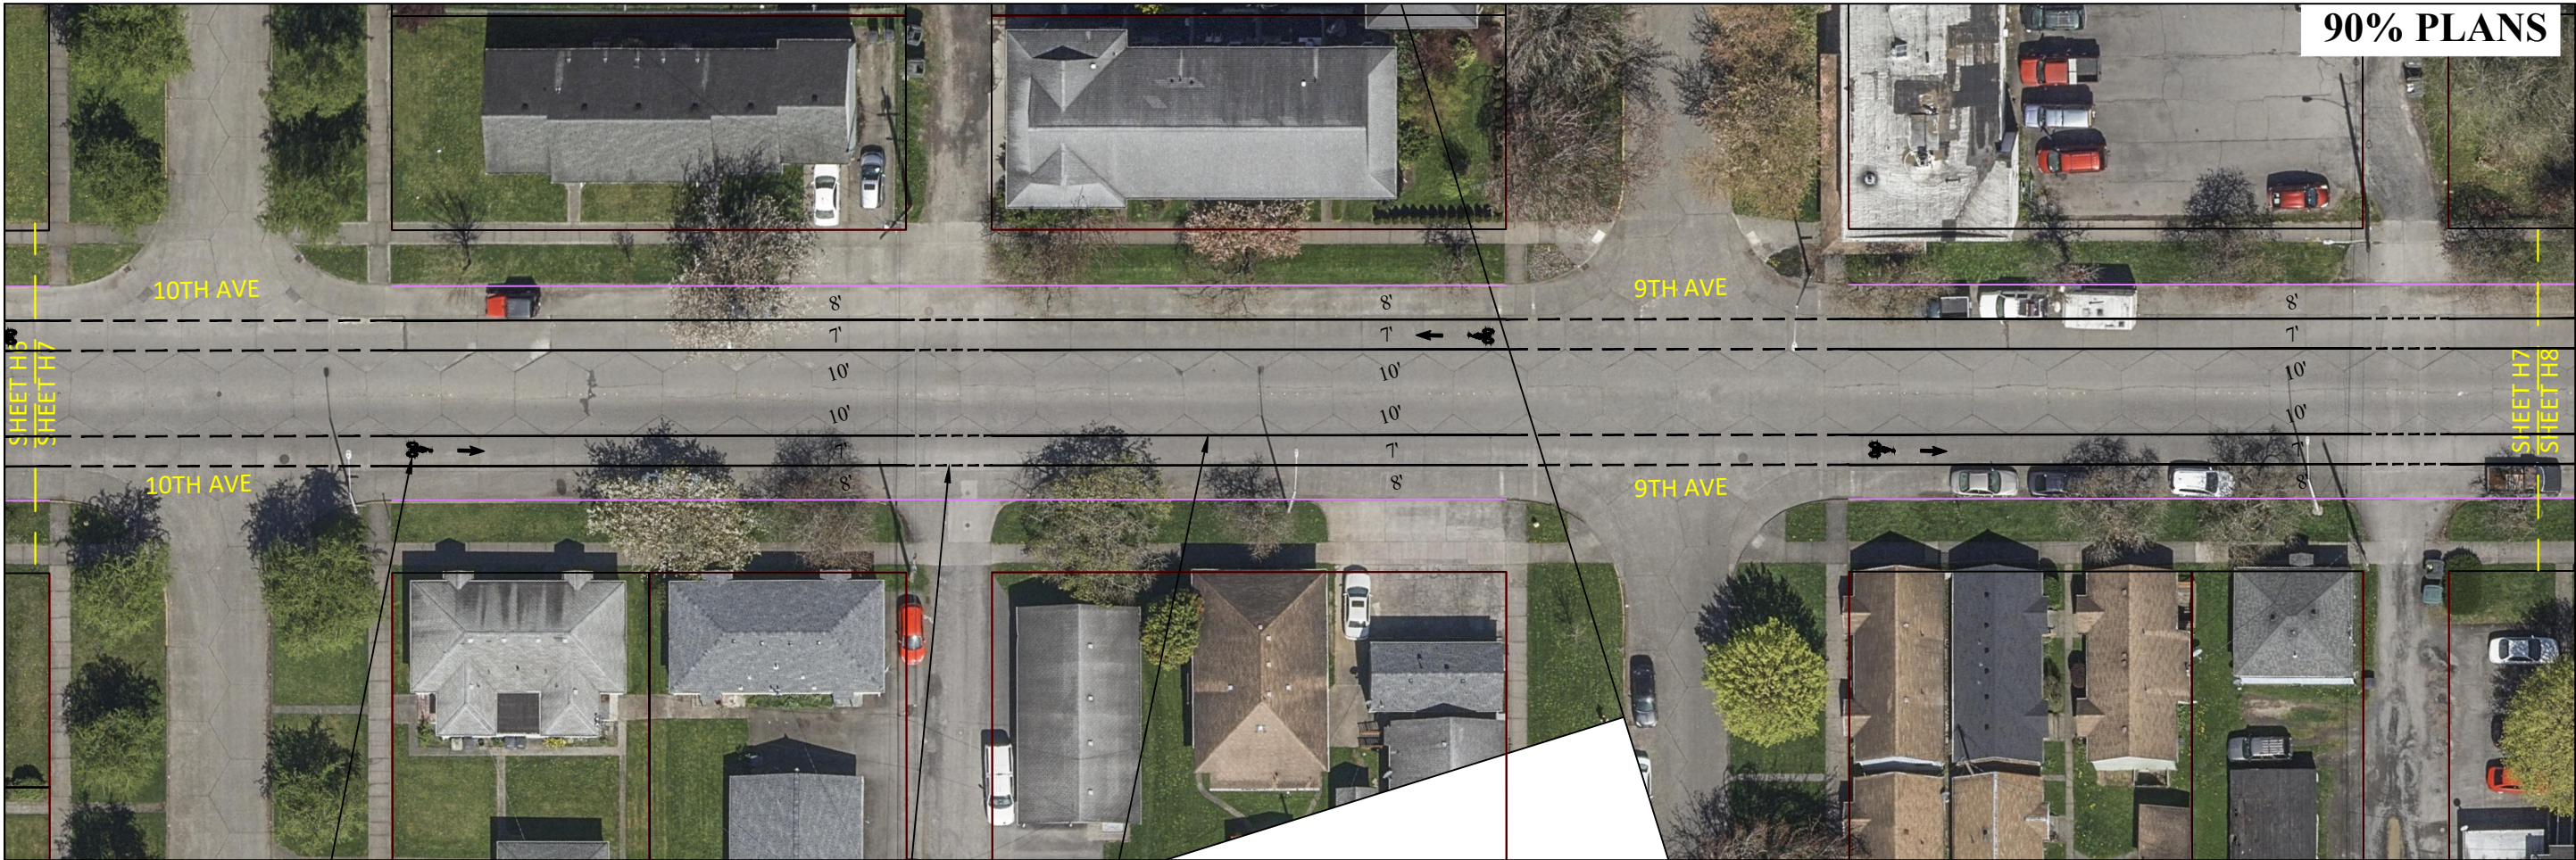

8
(TYP.)

4
(TYP.)

1
(TYP.)

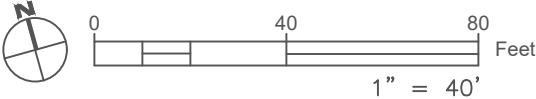

PAVEMENT MARKING REMOVAL NOTES		
CALLOUT	DESCRIPTION	MEASUREMENT
R1	REMOVING PLASTIC TRAFFIC MARKING	EACH
R2	REMOVING RAISED PAVEMENT MARKER	LINEAR FOOT
R3	REMOVING PAINTED LINE	LINEAR FOOT
R4	REMOVING PLASTIC LINE	LINEAR FOOT

PAVEMENT MARKING LEGEND		
CALLOUT	DESCRIPTION	WSDOT STANDARD PLAN
1	WIDE SOLID LANE LANE (WHITE)	M-20.10-04
2	DOUBLE CENTERLINE (YELLOW) - 4" GAP	M-20.10-04
3	WIDE SOLID LANE LINE (YELLOW)	M-20.10-04
4	WIDE DOTTED EXTENSION LINE	M-20.10-04
5	TYPE 1S (THROUGH) TRAFFIC ARROW	M-24.40-02
6	TYPE 3SR (THROUGH-RIGHT) TRAFFIC ARROW	M-24.40-02
7	DOTTED EXTENSION LINE (YELLOW, SINGLE)	M-24.40-02
8	BICYCLE LANE SYMBOL	M-9.50-02
9	TYPE 2SL (LEFT) TRAFFIC ARROW	M-24.40-02
10	PLASTIC CROSSWALK	M-15.10-02
11	PLASTIC STOP LINE	M-24.60-04
12	TYPE 2SR (RIGHT) TRAFFIC ARROW	M-24.40-02
13	SHARROW	M-24.40-02

City of Longview, Washington

2023 Complete Streets Program

Hudson Street

CIP #: 2282

FILE #: C116

BID SET: TBD

SHEET: H7

PAGE: 27 OF 30

PREPARED BY: Jim Duscha
Interim City Manager

DESIGN: MAP

DRAWN: CDL


CAD: CDL

CHECK: SBB

REVISION

DATE

DATE	
REVISION	
PREPARED BY	Jim Duscha Interim City Manager
DESIGN	MAP
DRAWN	CDL
CAD	CDL
CHECK	SBB

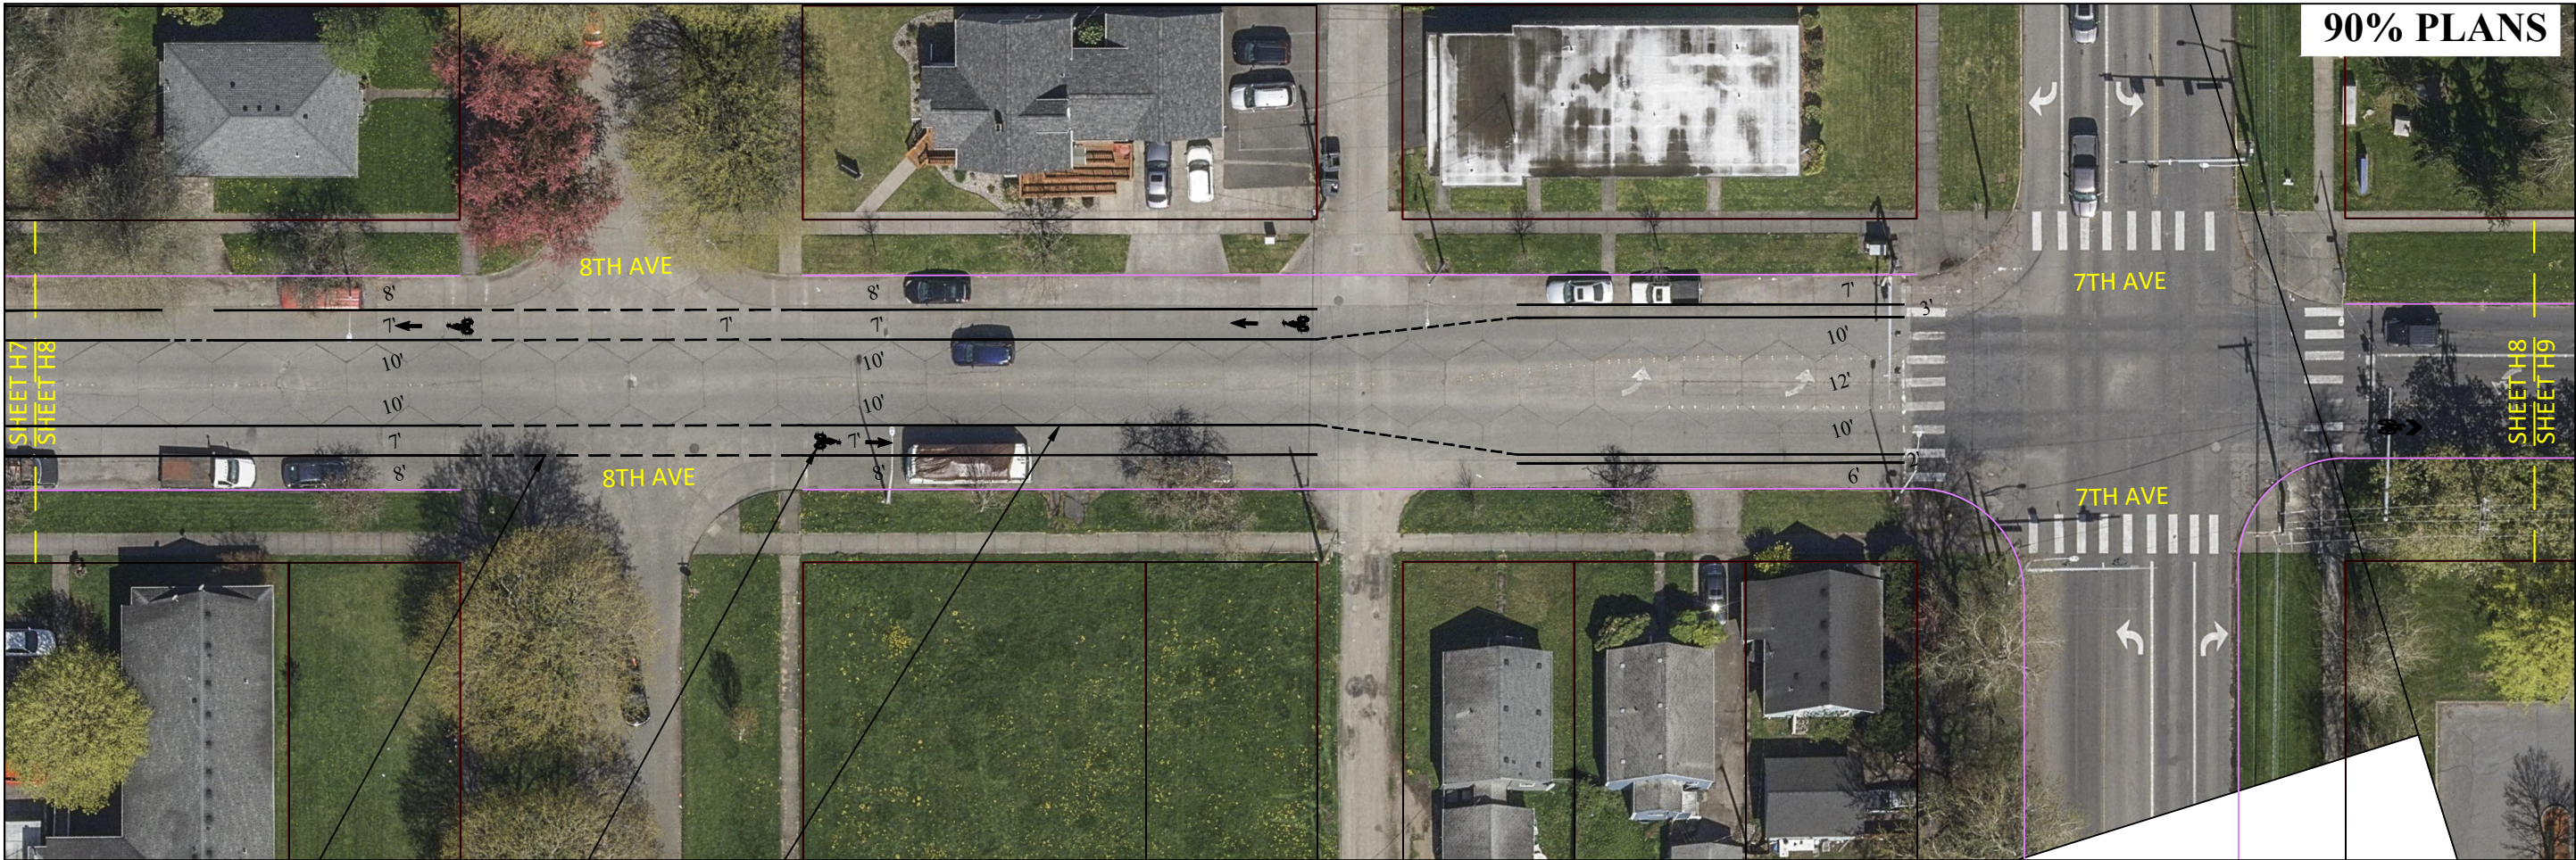

4
(TYP.)

8
(TYP.)

1
(TYP.)

PAVEMENT MARKING REMOVAL NOTES

CALLOUT	DESCRIPTION	MEASUREMENT
R1	REMOVING PLASTIC TRAFFIC MARKING	EACH
R2	REMOVING RAISED PAVEMENT MARKER	LINEAR FOOT
R3	REMOVING PAINTED LINE	LINEAR FOOT
R4	REMOVING PLASTIC LINE	LINEAR FOOT

PAVEMENT MARKING LEGEND

CALLOUT	DESCRIPTION	WSDOT STANDARD PLAN
1	WIDE SOLID LANE LANE (WHITE)	M-20.10-04
2	DOUBLE CENTERLINE (YELLOW) - 4" GAP	M-20.10-04
3	WIDE SOLID LANE LINE (YELLOW)	M-20.10-04
4	WIDE DOTTED EXTENSION LINE	M-20.10-04
5	TYPE 1S (THROUGH) TRAFFIC ARROW	M-24.40-02
6	TYPE 3SR (THROUGH-RIGHT) TRAFFIC ARROW	M-24.40-02
7	DOTTED EXTENSION LINE (YELLOW, SINGLE)	M-24.40-02
8	BICYCLE LANE SYMBOL	M-9.50-02
9	TYPE 2SL (LEFT) TRAFFIC ARROW	M-24.40-02
10	PLASTIC CROSSWALK	M-15.10-02
11	PLASTIC STOP LINE	M-24.60-04
12	TYPE 2SR (RIGHT) TRAFFIC ARROW	M-24.40-02
13	SHARROW	M-24.40-02

DATE

REVISION

PREPARED BY

DESIGN: MAP

DRAWN: CDL

CAD: CDL

CHECK: SBB

Jim Duscha
Interim City Manager

Ken Hash
Public Works Director

Sam B. Barham, P.E.
City Engineer

City of Longview, Washington
2023 Complete Streets Program
Hudson Street

CIP #: 2282

FILE #: C116


BID SET: TBD

SHEET:
H8

PAGE:
28 OF 30
Page 28 of 30




90% PLANS

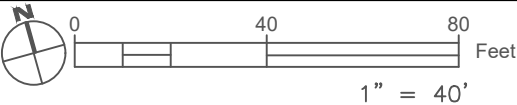

PAVEMENT MARKING REMOVAL NOTES		
CALLOUT	DESCRIPTION	MEASUREMENT
R1	REMOVING PLASTIC TRAFFIC MARKING	EACH
R2	REMOVING RAISED PAVEMENT MARKER	LINEAR FOOT
R3	REMOVING PAINTED LINE	LINEAR FOOT
R4	REMOVING PLASTIC LINE	LINEAR FOOT

PAVEMENT MARKING LEGEND		
CALLOUT	DESCRIPTION	WSDOT STANDARD PLAN
1	WIDE SOLID LANE LANE (WHITE)	M-20.10-04
2	DOUBLE CENTERLINE (YELLOW) - 4" GAP	M-20.10-04
3	WIDE SOLID LANE LINE (YELLOW)	M-20.10-04
4	WIDE DOTTED EXTENSION LINE	M-20.10-04
5	TYPE 1S (THROUGH) TRAFFIC ARROW	M-24.40-02
6	TYPE 3SR (THROUGH-RIGHT) TRAFFIC ARROW	M-24.40-02
7	DOTTED EXTENSION LINE (YELLOW, SINGLE)	M-24.40-02
8	BICYCLE LANE SYMBOL	M-9.50-02
9	TYPE 2SL (LEFT) TRAFFIC ARROW	M-24.40-02
10	PLASTIC CROSSWALK	M-15.10-02
11	PLASTIC STOP LINE	M-24.60-04
12	TYPE 2SR (RIGHT) TRAFFIC ARROW	M-24.40-02
13	SHARROW	M-24.40-02

City of Longview, Washington 2023 Complete Streets Program Hudson Street		CIP #: 2282		FILE #: C116		BID SET: TBD		SHEET: H9		PAGE: 29 OF 30	
		Jim Duscha Interim City Manager Ken Hash Public Works Director Sam B. Barham, P.E. City Engineer		PREPARED BY		REVISION		DATE			
				DESIGN: MAP							
				DRAWN: CDL							
				CAD: CDL							
		CHECK: SBB									

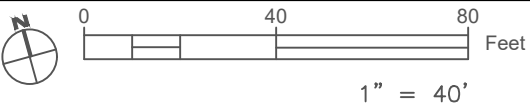

PAVEMENT MARKING REMOVAL NOTES		
CALLOUT	DESCRIPTION	MEASUREMENT
R1	REMOVING PLASTIC TRAFFIC MARKING	EACH
R2	REMOVING RAISED PAVEMENT MARKER	LINEAR FOOT
R3	REMOVING PAINTED LINE	LINEAR FOOT
R4	REMOVING PLASTIC LINE	LINEAR FOOT

PAVEMENT MARKING LEGEND		
CALLOUT	DESCRIPTION	WSDOT STANDARD PLAN
1	WIDE SOLID LANE LANE (WHITE)	M-20.10-04
2	DOUBLE CENTERLINE (YELLOW) - 4" GAP	M-20.10-04
3	WIDE SOLID LANE LINE (YELLOW)	M-20.10-04
4	WIDE DOTTED EXTENSION LINE	M-20.10-04
5	TYPE 1S (THROUGH) TRAFFIC ARROW	M-24.40-02
6	TYPE 3SR (THROUGH-RIGHT) TRAFFIC ARROW	M-24.40-02
7	DOTTED EXTENSION LINE (YELLOW, SINGLE)	M-24.40-02
8	BICYCLE LANE SYMBOL	M-9.50-02
9	TYPE 2SL (LEFT) TRAFFIC ARROW	M-24.40-02
10	PLASTIC CROSSWALK	M-15.10-02
11	PLASTIC STOP LINE	M-24.60-04
12	TYPE 2SR (RIGHT) TRAFFIC ARROW	M-24.40-02
13	SHARROW	M-24.40-02

90% PLANS

City of Longview, Washington
2023 Complete Streets Program
Hudson Street

CIP #: 2282

FILE #: C116

BID SET: TBD

SHEET:
H10

PAGE:
30 OF 30
Page 30 of 30

PREPARED BY
DESIGN: MAP
DRAWN: CDL
CAD: CDL
CHECK: SBB

Jim Duscha
Interim City Manager
Ken Hash
Public Works Director
Sam B. Barham, P.E.
City Engineer

REVISION

DATE